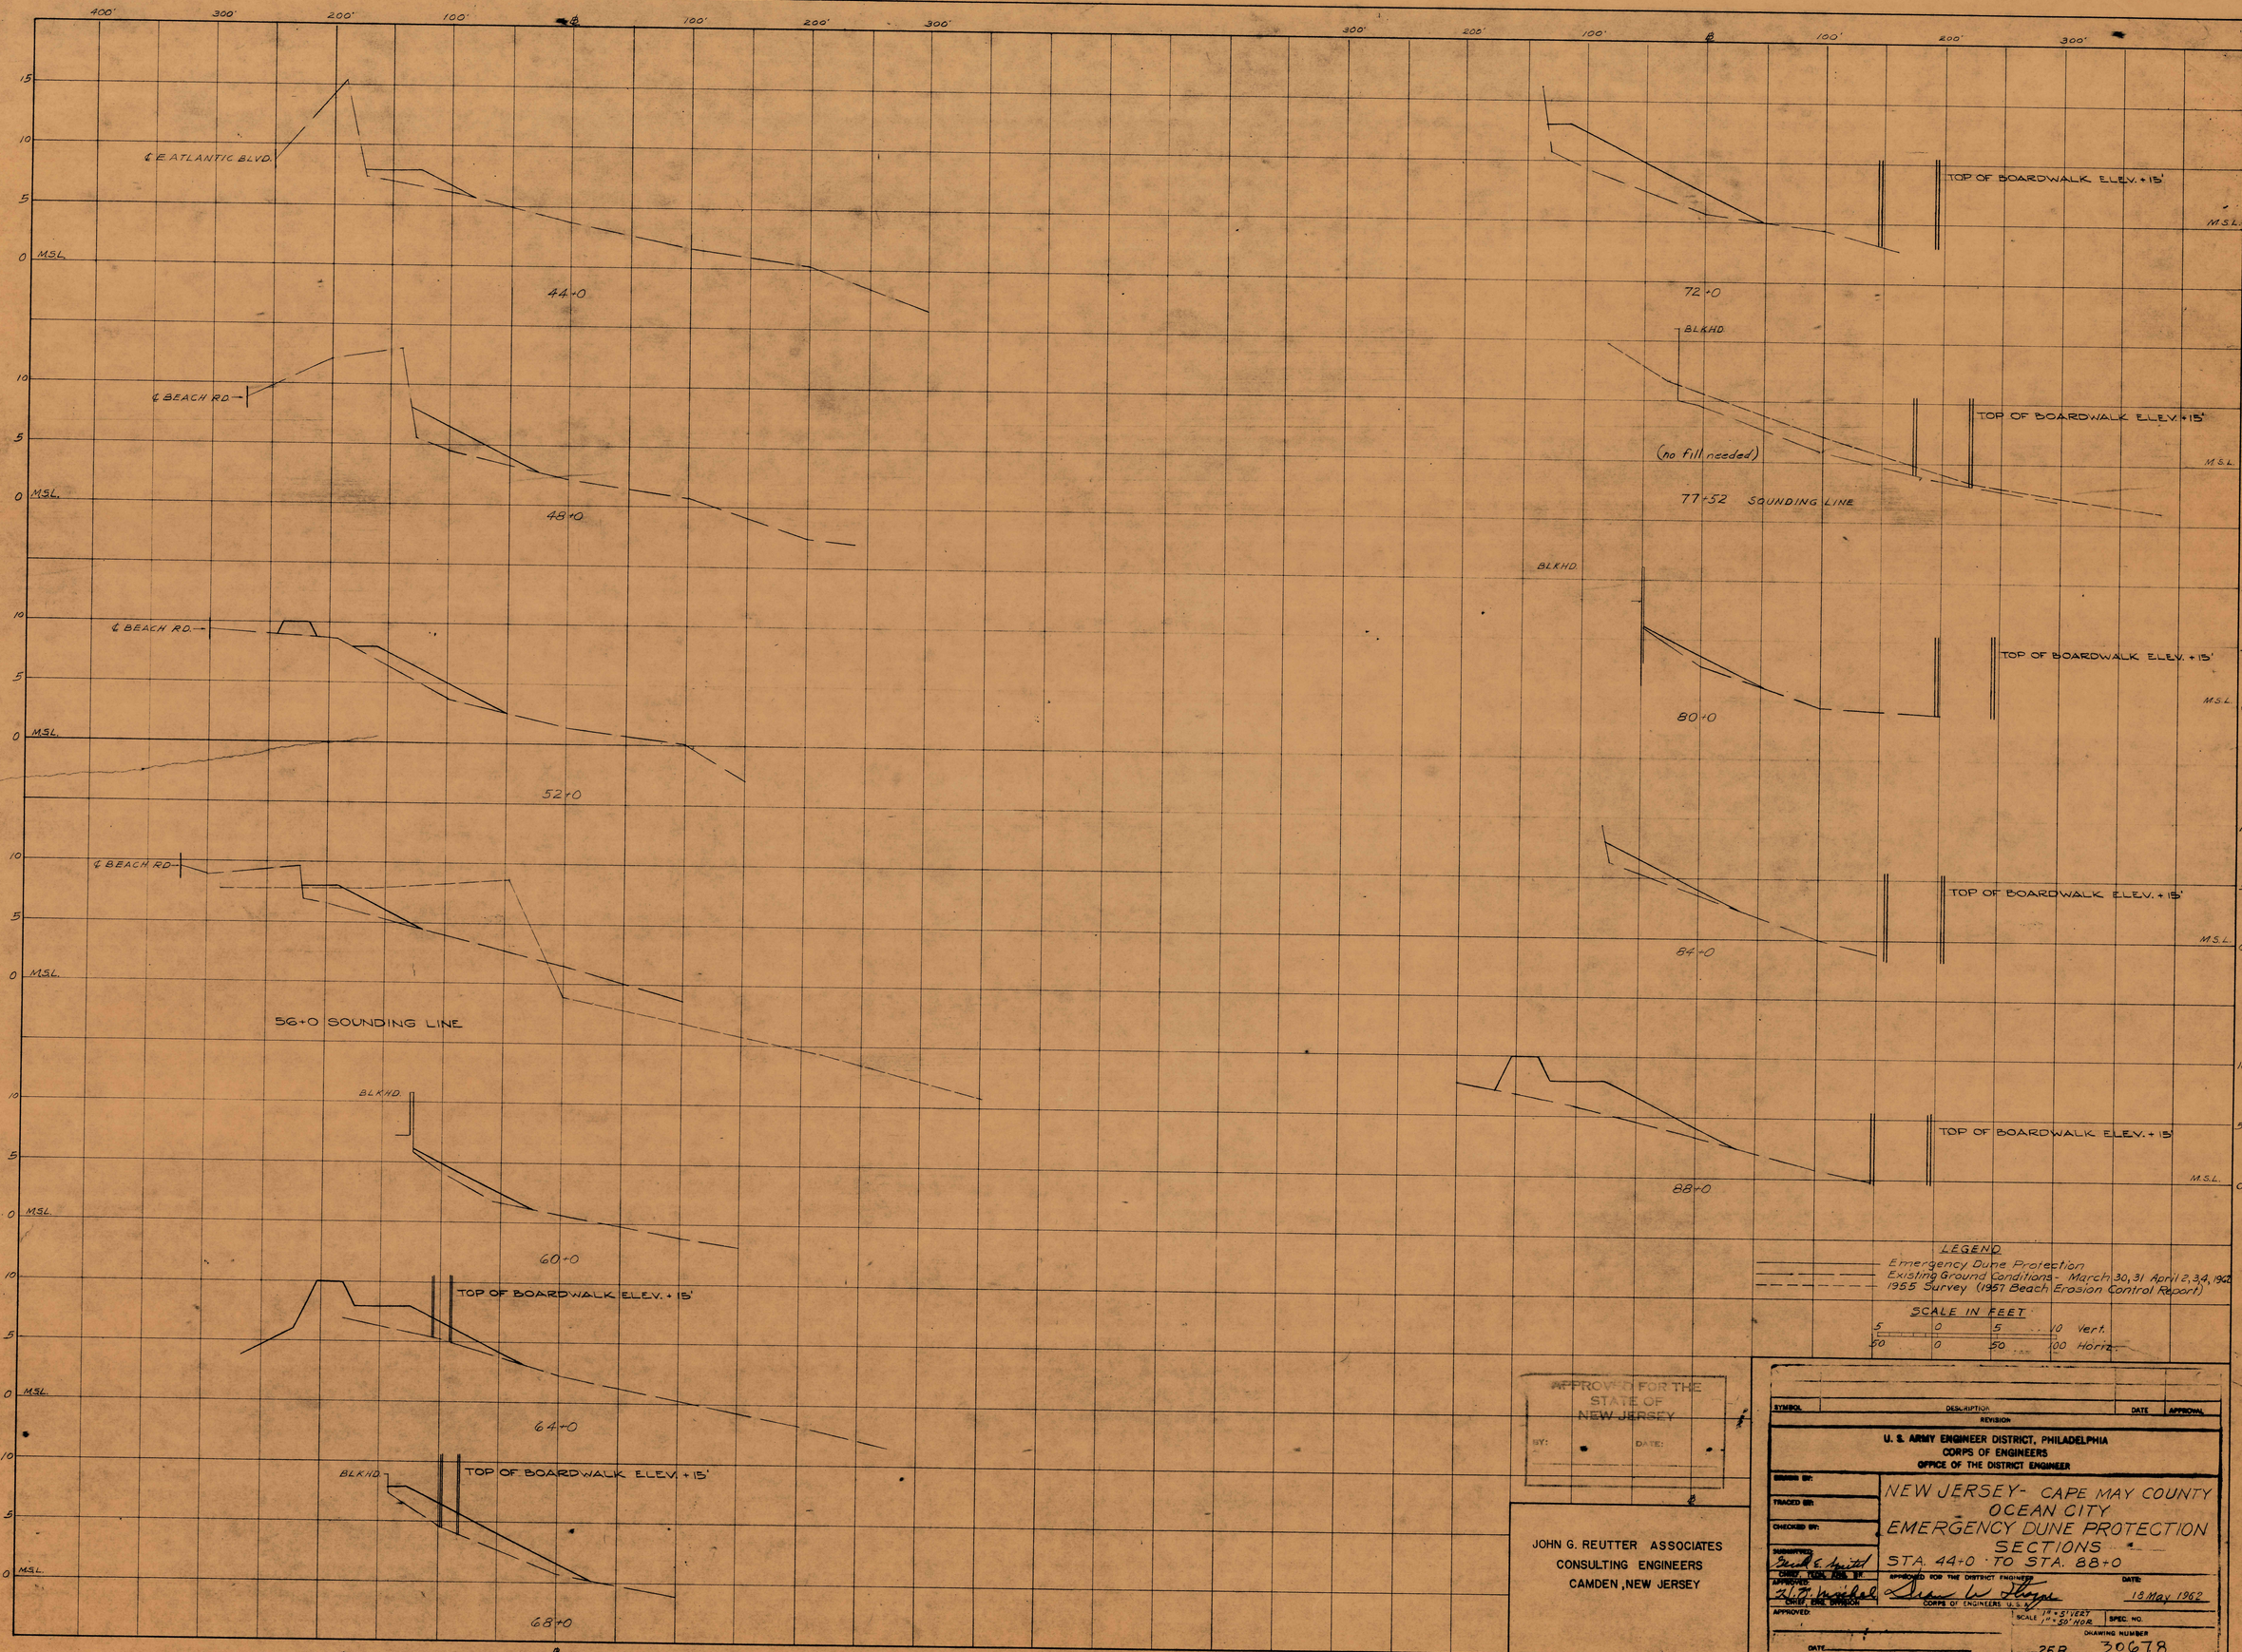

LEGEND

Emergency Dune Protection

Existing Ground Conditions - March 30, 31 April 2, 3, 4, 1962

1955 Survey (1957 Beach Erosion Control Report)

SCALE IN FEET

5 0 5 10 Vert.

50 0 50 100 Horiz.

APPROVED FOR THE STATE OF NEW JERSEY

BY: DATE:

JOHN G. REUTTER ASSOCIATES
CONSULTING ENGINEERS
CAMDEN, NEW JERSEY

SYMBOL	DESCRIPTION REVISION	DATE	APPROVAL

U. S. ARMY ENGINEER DISTRICT, PHILADELPHIA
CORPS OF ENGINEERS
OFFICE OF THE DISTRICT ENGINEER

DESIGN BY:

TRACED BY:

CHECKED BY:

SUBMITTED: David E. Smith, Asst. Dist. Engr.

APPROVED: Chief, Eng. Division

APPROVED: Corps of Engineers U.S.A.

DATE

NEW JERSEY - CAPE MAY COUNTY
OCEAN CITY
EMERGENCY DUNE PROTECTION
SECTIONS
STA. 44+0 TO STA. 88+0

APPROVED FOR THE DISTRICT ENGINEER: Drew W. Lloyd

DATE: 18 May 1962

SCALE 1" = 5' VERT. 1" = 50' HOR.

SPEC. NO.

DRAWING NUMBER 30678

SHEET 25B OF