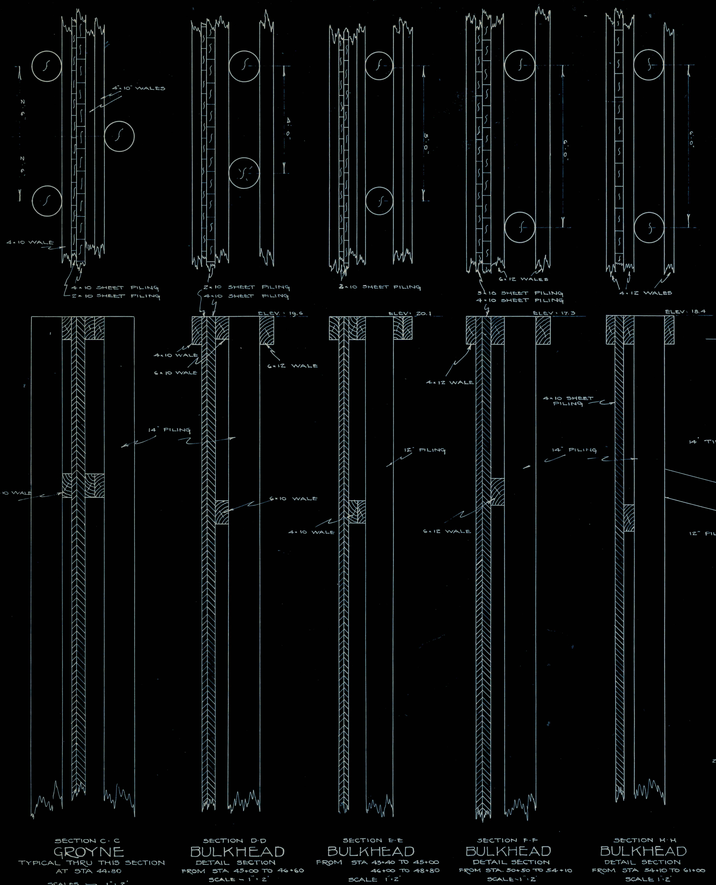

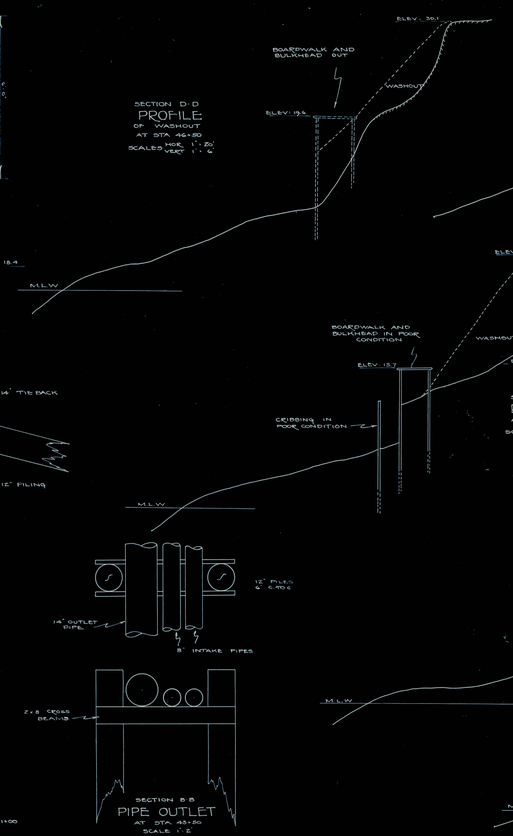

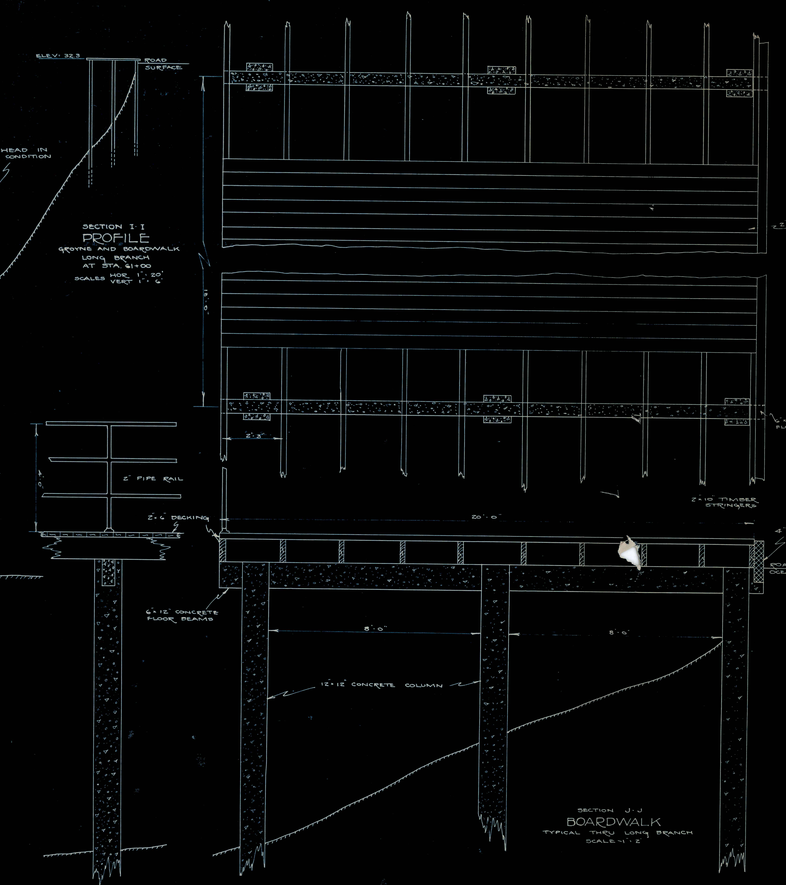

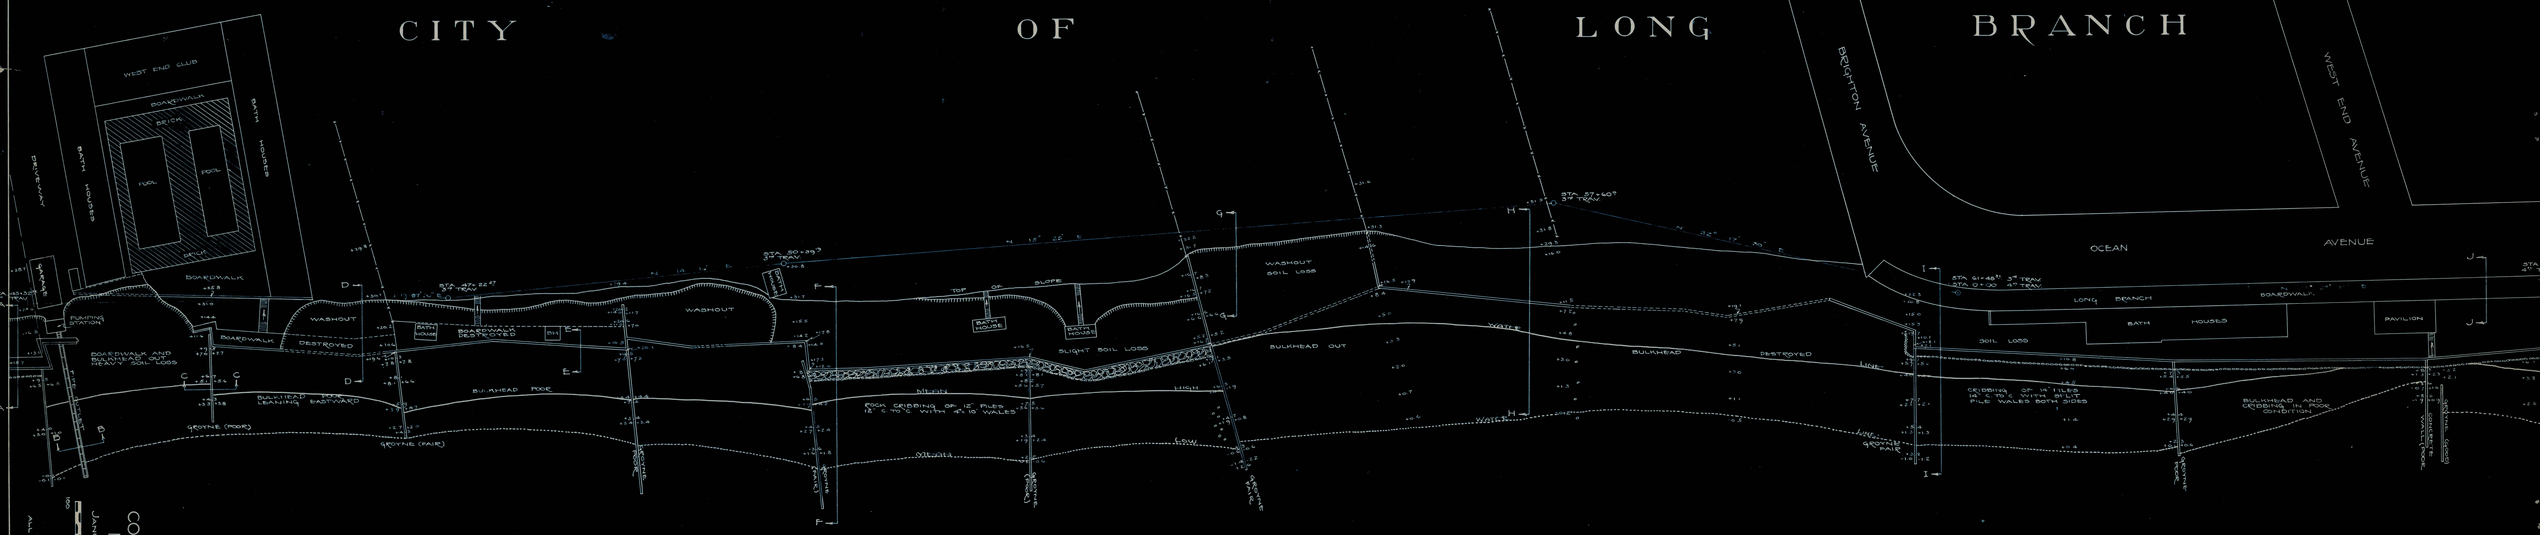

CITY OF LONG BRANCH

ATLANTIC OCEAN

COAST PROTECTION SURVEY
MONMOUTH COUNTY
JANUARY 1935

SCALE 1 IN. 50 FT.

ALL SOUNDINGS AND ELEVATIONS REFER TO M.L.W.

SHEET NO. 19
FOLDER NO. 8
ITEM NO. B
JOBNET

NOTE: BEACH SECTIONS TAKEN
45+32 TO 51+48 3rd TRAV ON JAN. 13 1935
51+00 TO 59+00 4th TRAV. ON JAN. 18, 1935

BOARDWALK DESTROYED
ELEV. 15.8
ELEV. 15.5
WASHOUT
ELEV 11.3
BULKHEAD POOR
M.L.W.

SECTION P-P
PROFILE
TYPICAL FROM STA 19+50 TO 21+00
HOR. 1" 20'
SCALES VERT. 1" 6'

ELEV. 16.1
ELEV 12.1
BOARDWALK DESTROYED
WASHOUT
BULKHEAD SMASHED
SLOPE OF GROYNE 8.6
SOUTH SIDE
NORTH SIDE
M.L.W.
BEACH LEVEL
CONCRETE

SECTION Q-Q
PROFILE
AT STA 23+40
HOR. 1" 20'
SCALES VERT. 1" 6'

TOP OF SLOPE
ELEV. 26.6
LAWN
ELEV 21.2
10' BOARDWALK
WASHOUT
ELEV 18.3
ELEV 12.1
EACH CRIBBING IS 12' PILES 12' O.C. FAIR CONDITION
M.L.W.

SECTION W-W
PROFILE
AT STA 29+30
HOR. 1" 20'
SCALES VERT. 1" 6'

4"x10" STEEL PLATE WALE
4"x10" SHEET PILING
6"x10" WALE

SECTION S-S
BULKHEAD
FORMING SPILLWAY
AT STA 29+30
SCALE 1" 2'

6"x10" WALE
4"x10" WALE
ELEV 19.1
ELEV 11.8
14" PILING
M.L.W.
4"x12" SHEET PILING

SECTION V-V
BULKHEAD
NEWLY CONSTRUCTED
AT STA 34+70
SCALE 1" 2'

ELEV. 11.1
3'-0"
1/2"x6" STEEL PLATE
6"x10" WALE
3"x3" SHEET PILING
OPENING 5'0"x5'6"
14" PILING
ELEV. 2.1
M.L.W.
M.L.W.

SECTION R-R
CONCRETE SPILLWAY
AT STA 29+30
SCALE 1" 2'

ELEV 15.4
SLIGHT SOIL LOSS
M.L.W.

SECTION t-t
PROFILE
AT STA 31+00
HOR. 1" 20'
SCALES VERT. 1" 6'

4"x10" SHEET PILING
4"x10" WALE
14" PILING

SECTION U-U
GROYNE
TYPICAL THRU THIS SECTION
SCALE 1" 2'

4"x10" WALES
ELEV 15.5
6"x10" SHEET PILING
M.L.W.

SECTION W-W
BULKHEAD
DETAILED SECTION
AT STA 46+20
SCALE 1" 2'

CITY OF LONG BRANCH

PLAZA COURT
TASKANASSE LAKE
CONCRETE WEIR
PROPERTY
DRIVEWAY
UNIMPROVED
IMPROVED
PROPERTY
DWELLING
GARAGE
STA 19+56 P.T. 37° TRAVERSE
WASHOUT
SHOULDER OF SLOPE
SLIGHT SOIL LOSS
U.S. COAST GUARD
KAMP
WASHOUT
DWLG.
HOLLYWOOD CLUB
BULKHEAD (POOR)
NEW BULKHEAD
4' BOARDWALK IN BAD CONDITION
BULKHEAD (POOR)
STA 27+77 P.T. 3° TRAV.
BATH HOUSE
SLIGHT SOIL LOSS
BATH HOUSE
BATH HOUSE
BOARDWALK
DESTROYED
BULKHEAD (IN POOR CONDITION)
BULKHEAD SMASHED HEAVY SOIL LOSS
BULKHEAD POOR, DESTROYED IN PLACES
GROYNE POOR
REMAINS CONCRETE SPILLWAY
ROCK NOW BEING PLACED BY PROCTOR
GROYNE
GROYNE
GROYNE

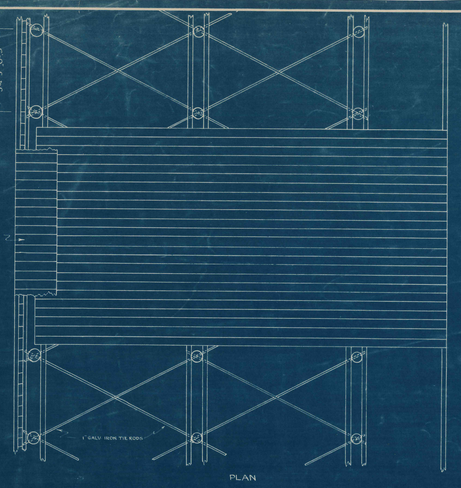

PLAN

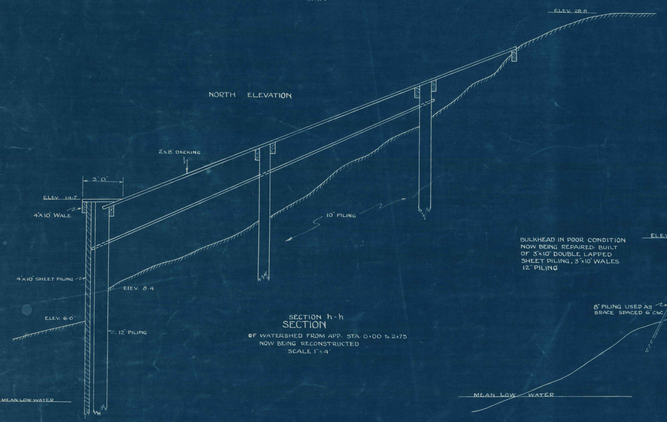

NORTH ELEVATION

SECTION h-h
SECTION
OF WATERSHED FROM APP. STA 0+00 to 2+75
NOW BEING RECONSTRUCTED
SCALE 1"=4'

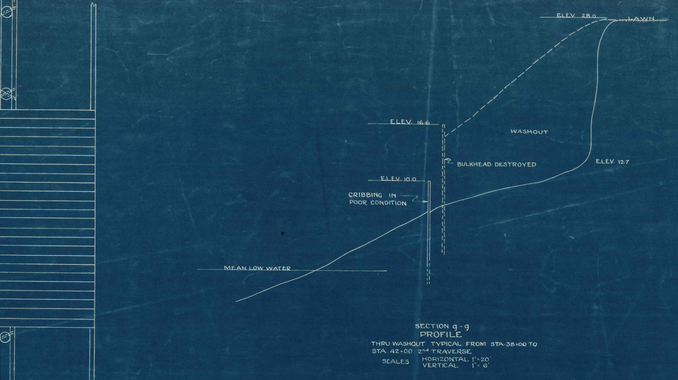

SECTION g-g
PROFILE
THRU WASHOUT TYPICAL FROM STA 38+00 TO STA 42+00 ON TRAVERSE
SCALES HORIZONTAL 1"=20'
VERTICAL 1"=6'

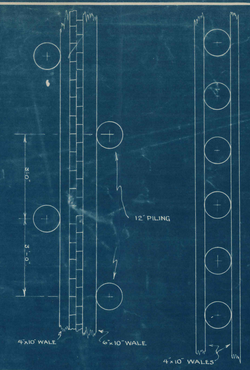

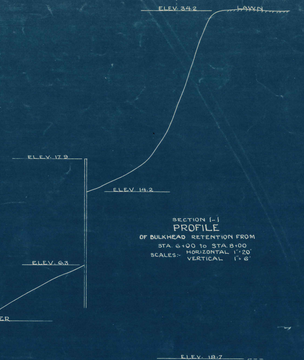

SECTION i-i
PROFILE
OF BULKHEAD RETENTION FROM STA 6+00 TO STA 8+00
SCALES- HORIZONTAL 1"=20'
VERTICAL 1"=6'

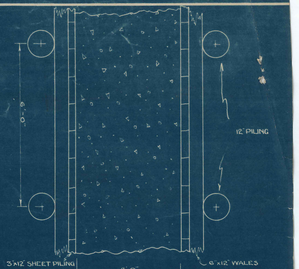

SECTION k-k
PROFILE
THRU WASHOUT IN FRONT OF CLUB
SCALES HORIZONTAL 1"=20'
VERTICAL 1"=6'

SECTION j-j
SECTION
THRU GROYNE AND PILING
SCALE 1"=2'

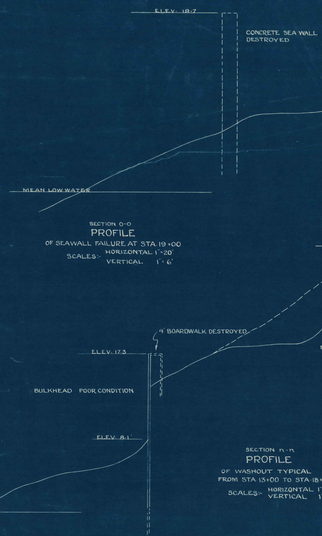

SECTION o-o
PROFILE
OF SEAWALL FAILURE AT STA 19+00
SCALES- HORIZONTAL 1"=20'
VERTICAL 1"=6'

SECTION n-n
PROFILE
OF WASHOUT TYPICAL
FROM STA 13+00 TO STA 18+00
SCALES- HORIZONTAL 1"=20'
VERTICAL 1"=6'

SECTION m-m
GROYNE
SHOWING DOUBLE WALES ON NORTH SIDE
SCALE 1"=2'

DETAILS OF CONCRETE SEAWALL
AT SECTION o-o
CONCRETE SEAWALL FLANKED BY TWO WOOD BULKHEADS TYPICAL FROM STA 18+40 TO 19+60
SCALE 1"=2'

CITY OF LONG BRANCH

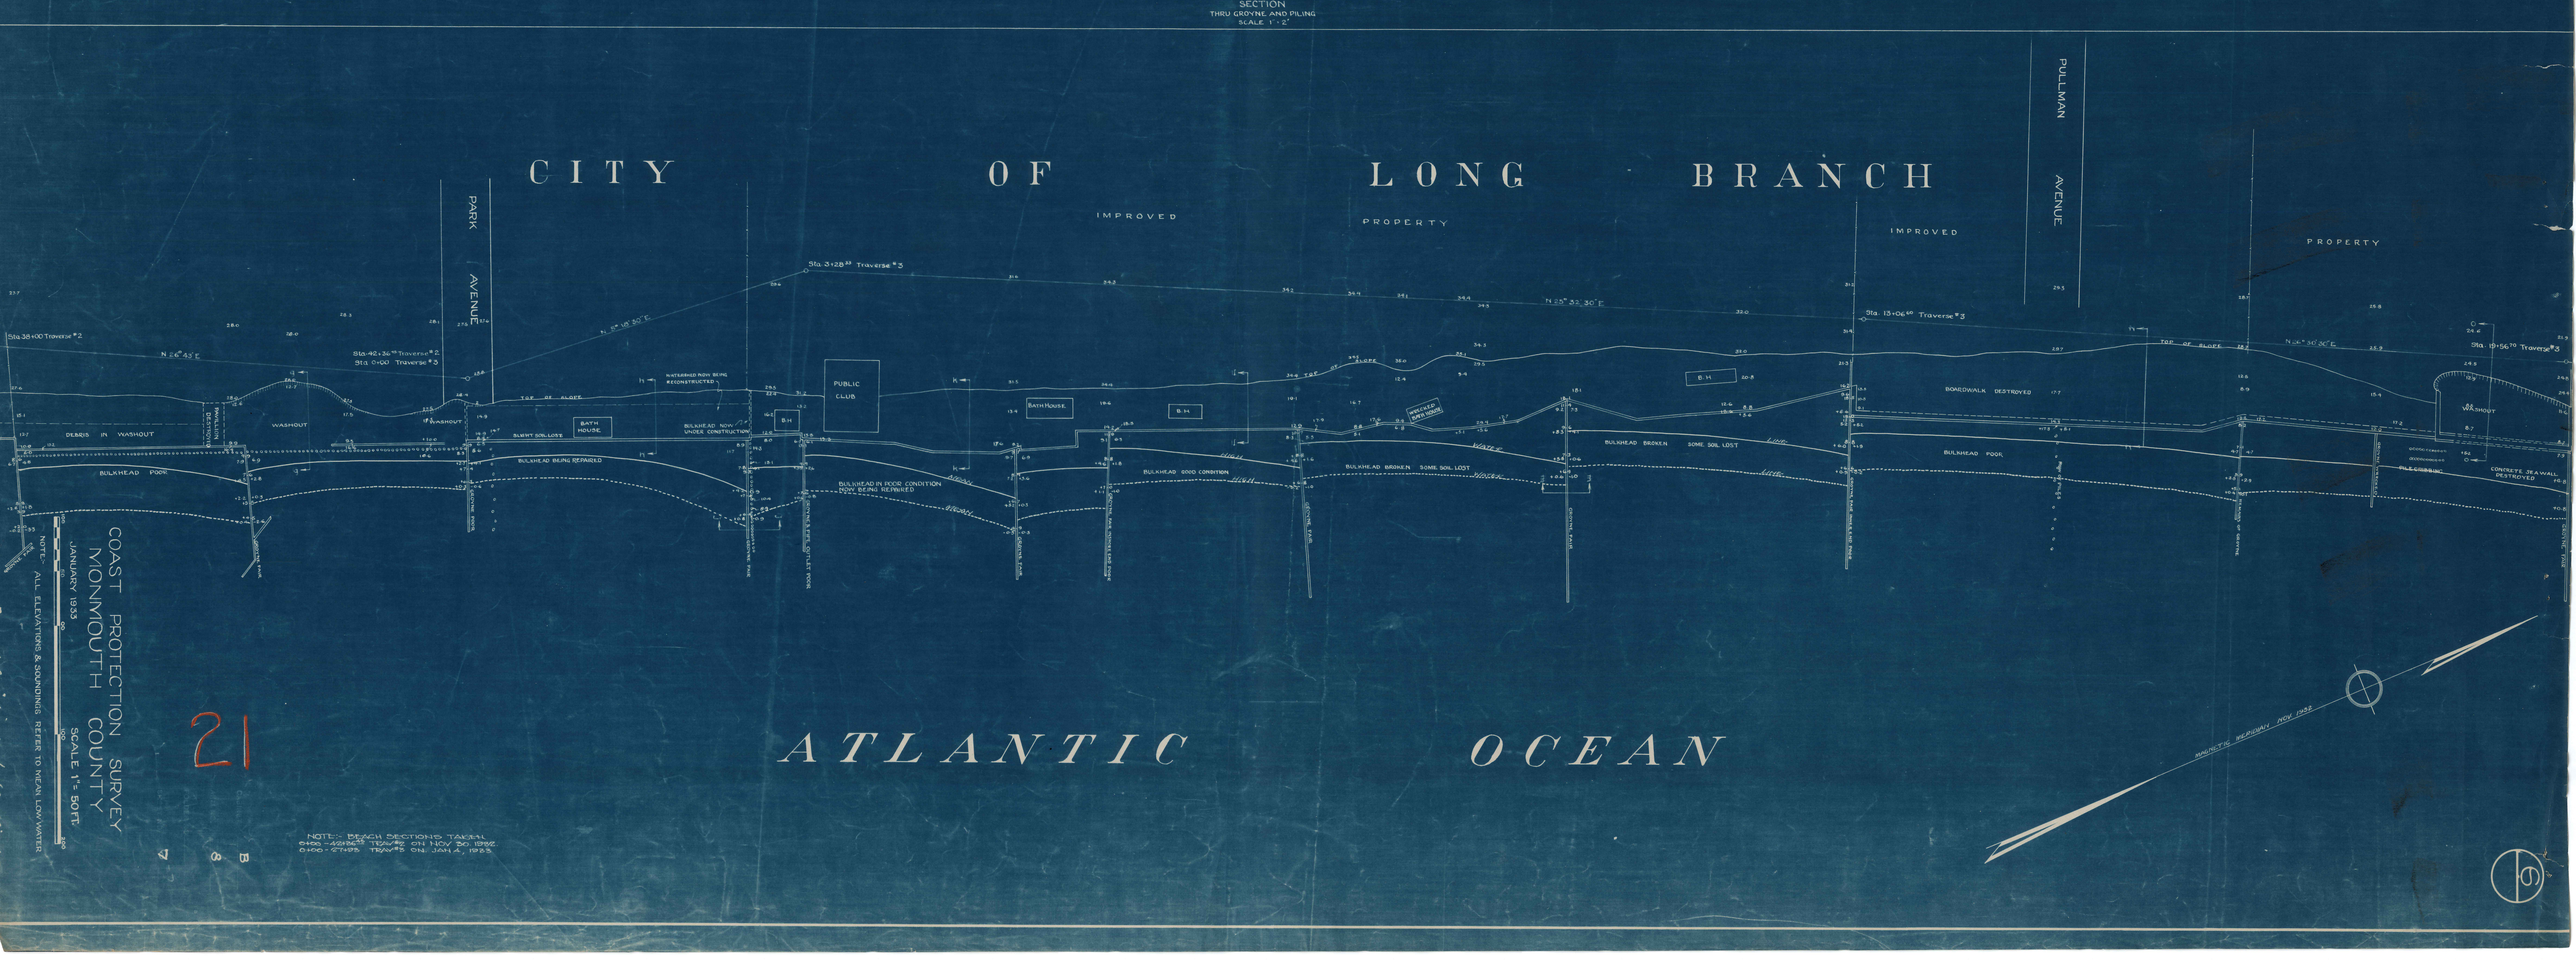

COAST PROTECTION SURVEY
MONMOUTH COUNTY
JANUARY 1933
SCALE 1"= 50 FT.

NOTE:- ALL ELEVATIONS & SOUNDINGS REFER TO MEAN LOW WATER

21

NOTE:- BEACH SECTIONS TAKEN
0+00 - 42+36.88 TRAV'S ON NOV 30 1932
0+00 - 27+75 TRAV'S ON JAN 4, 1933.

MAGNETIC BEARING NOV 1932