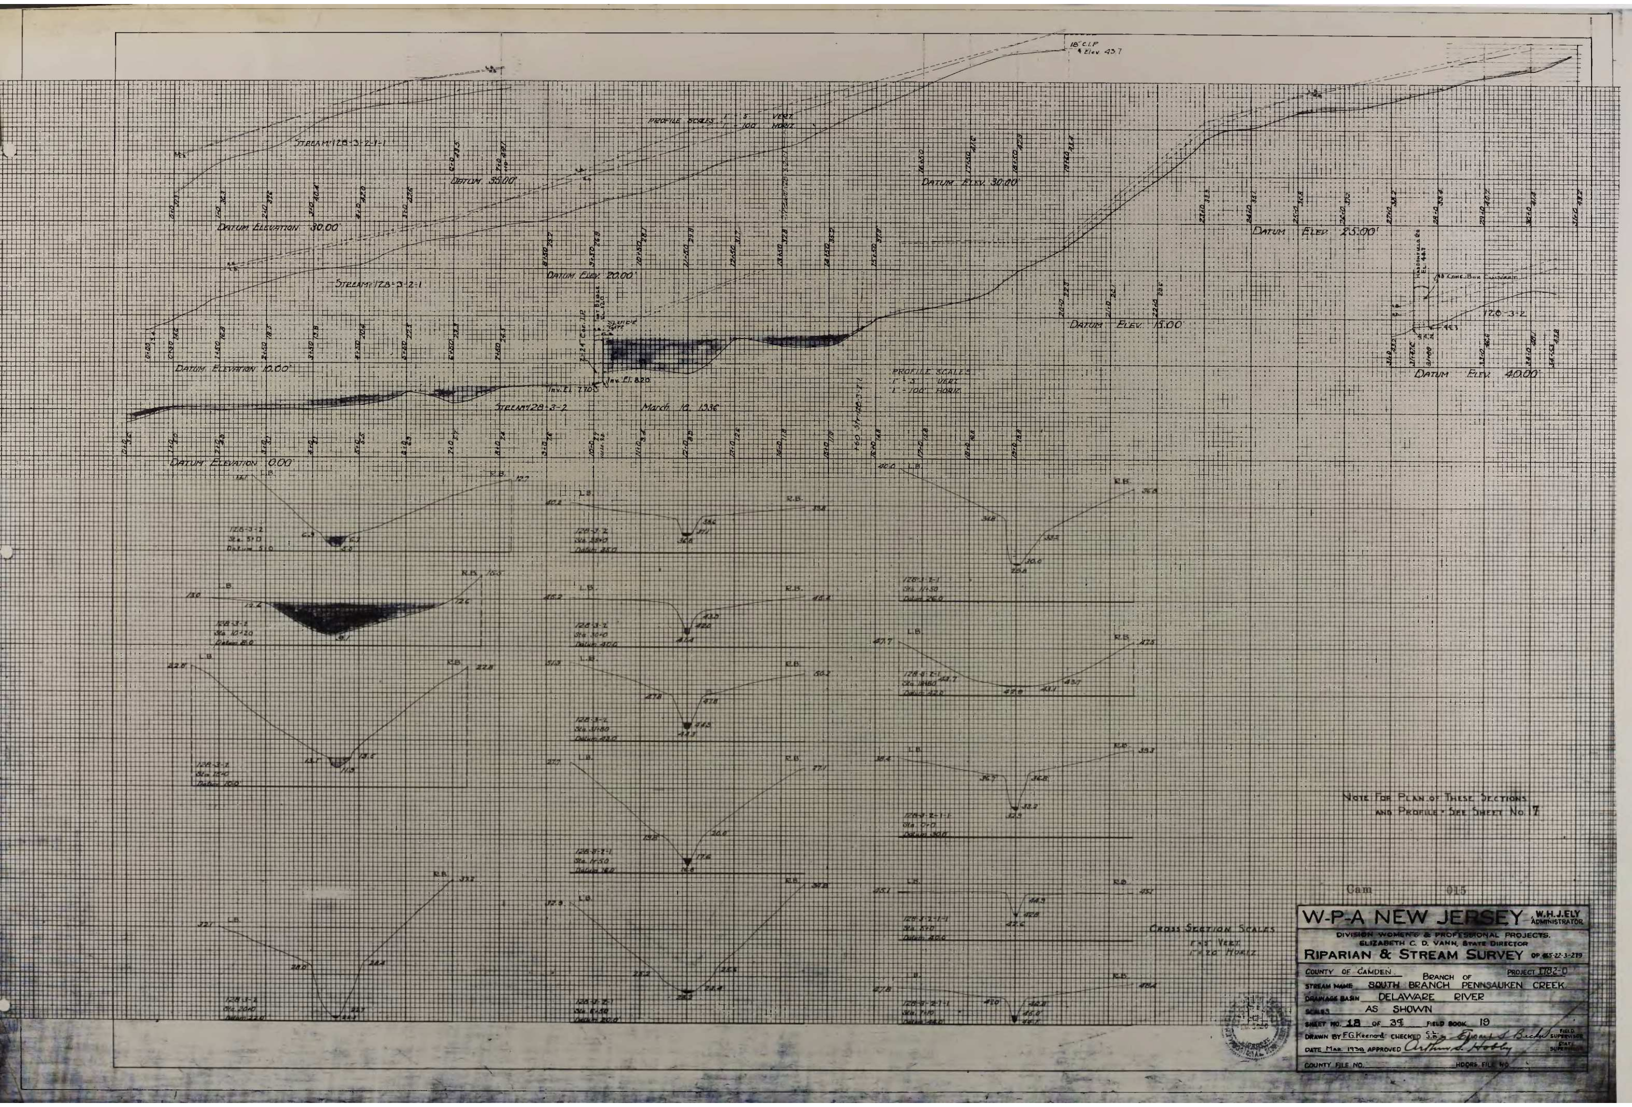
Datum Elevation 30.00'
Datum 35.00'
Datum Elev. 30.00'
Datum Elev. 25.00'
Datum Elev. 20.00'
Datum Elev. 15.00'
Datum Elevation 10.00'
Datum Elev. 40.00
Datum Elevation 0.00
18" C.I.P. Elev. 45.7
Profile Scales 1" = 5' Vert. 1" = 100' Horiz.
March 10, 1938
Note For Plan of These Sections and Profile - See Sheet No. 17
Cross Section Scales
Cam 015
W-P-A NEW JERSEY
W.H.J. ELY Administrator
DIVISION WOMEN'S & PROFESSIONAL PROJECTS.
ELIZABETH C. D. VANN, STATE DIRECTOR
RIPARIAN & STREAM SURVEY OP 465-22-3-279
COUNTY OF CAMDEN
PROJECT 1782-0
BRANCH OF
STREAM NAME SOUTH BRANCH PENNSAUKEN CREEK
DRAINAGE BASIN DELAWARE RIVER
SCALES AS SHOWN
SHEET NO. 18 OF 39 FIELD BOOK 19
DRAWN BY F.G. Keenard CHECKED C.L. J.B.
FIELD SUPERVISOR
DATE MAR. 1938 APPROVED
STATE SUPERVISOR
COUNTY FILE NO.
HDQRS FILE NO.