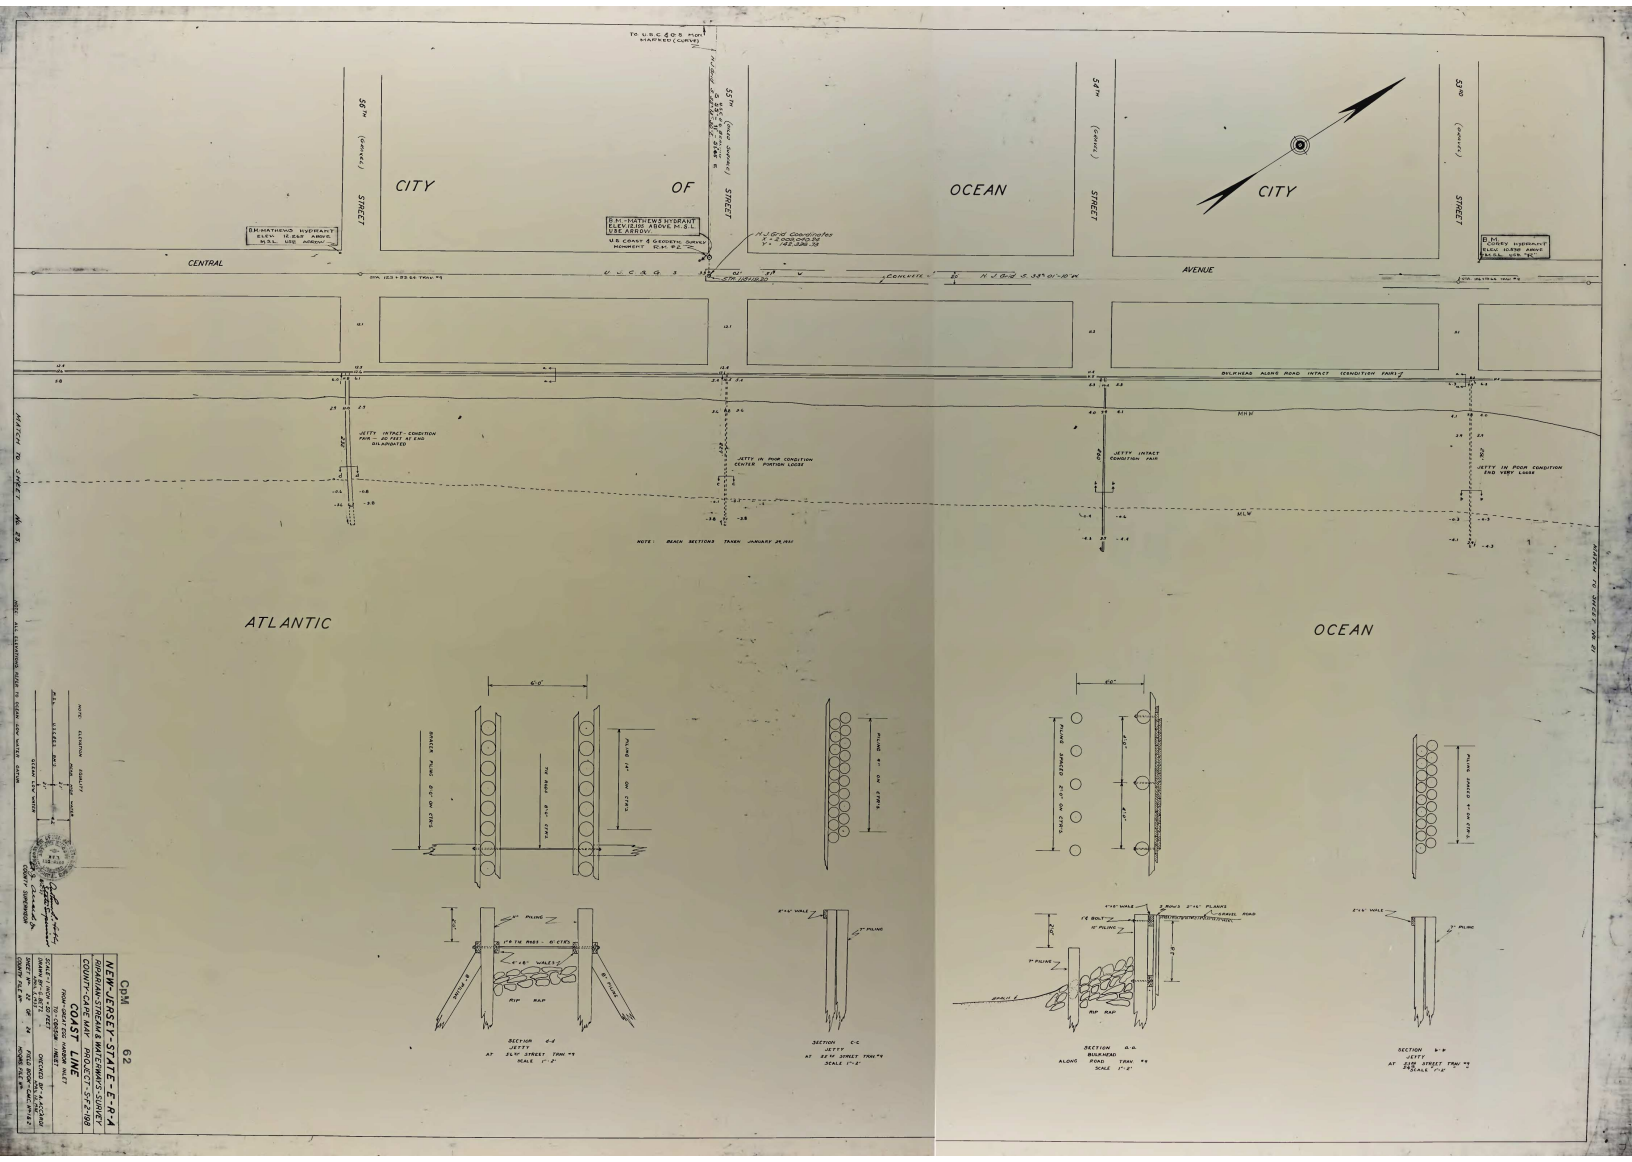
CITY OF OCEAN CITY
CENTRAL AVENUE
56TH (CONVEL) STREET
55TH (CONVEL) STREET
54TH (CONVEL) STREET
53RD (CONVEL) STREET
D.H. MATHEWS HYDRANT ELEV. 10.68' ABOVE M.S.L. USE ABOVE
D.H. MATHEWS HYDRANT ELEV. 10.18' ABOVE M.S.L. USE ABOVE
U.S. COAST & GEODETIC SURVEY MONUMENT ELEV. 9.2'
N.J. Grid Coordinates
D.H. CORLEY HYDRANT ELEV. 10.93' ABOVE M.S.L. USE "BC"
CONCRETE
BULKHEAD ALONG ROAD INTACT CONDITION FAIR
MHW
MLW
JETTY INTACT - CONDITION FAIR - 20 FEET AT END DISAPPOINTED
JETTY IN POOR CONDITION CENTER PORTION LOOSE
JETTY INTACT CONDITION FAIR
JETTY IN POOR CONDITION END VERY LOOSE
NOTE: BEACH SECTIONS TAKEN JANUARY 28, 1941
MATCH TO SHEET No. 2B
MATCH TO SHEET No. 2A
ATLANTIC OCEAN
SPACE PILING 6'-0" ON CTRS.
TIE RODS 8'-0" CTRS.
PILING 4" ON CTRS.
PILING SPACED 2'-0" ON CTRS.
PILING SPACED 4" ON CTRS.
8"x8" WALE
2"x8" PLANKS
GRAVEL ROAD
1" BOLT
10" PILING
7" PILING
SPOILS
RIP RAP
SECTION A-A JETTY AT 56TH STREET TRAV. #9 SCALE 1"=2'
SECTION C-C JETTY AT 53RD STREET TRAV. #9 SCALE 1"=2'
SECTION B-B BULKHEAD ALONG ROAD TRAV. #9 SCALE 1"=2'
SECTION D-D JETTY AT 55TH STREET TRAV. #9 SCALE 1"=2'
NOTE: ELEVATION TERRA-FIT
MEAN HIGH WATER
MEAN LOW WATER
OCEAN SIDE WATER
NOTE: ALL ELEVATIONS REFER TO OCEAN SIDE WATER DATUM
CPM 62
NEW JERSEY STATE C.P.A.
DIVISION OF WATER POLICY & SUPPLY
COUNTY: CAPE MAY PROJECT: OPF-1108
COAST LINE
FROM: GREAT EGG HARBOR INLET
TO: CORSON INLET
SCALE: HOR. 1"=20 FEET
VERT. 1"=2 FEET
DRAWN: R.L. SCOTT
CHECKED: DR. A. KOSTKA
DATE: JULY 1, 1957
DATE: JULY 1, 1957
SHEET 2 OF 14
CONST. ENGR.
CONST. SUPERVISOR
HOME FILE #
HOME FILE #