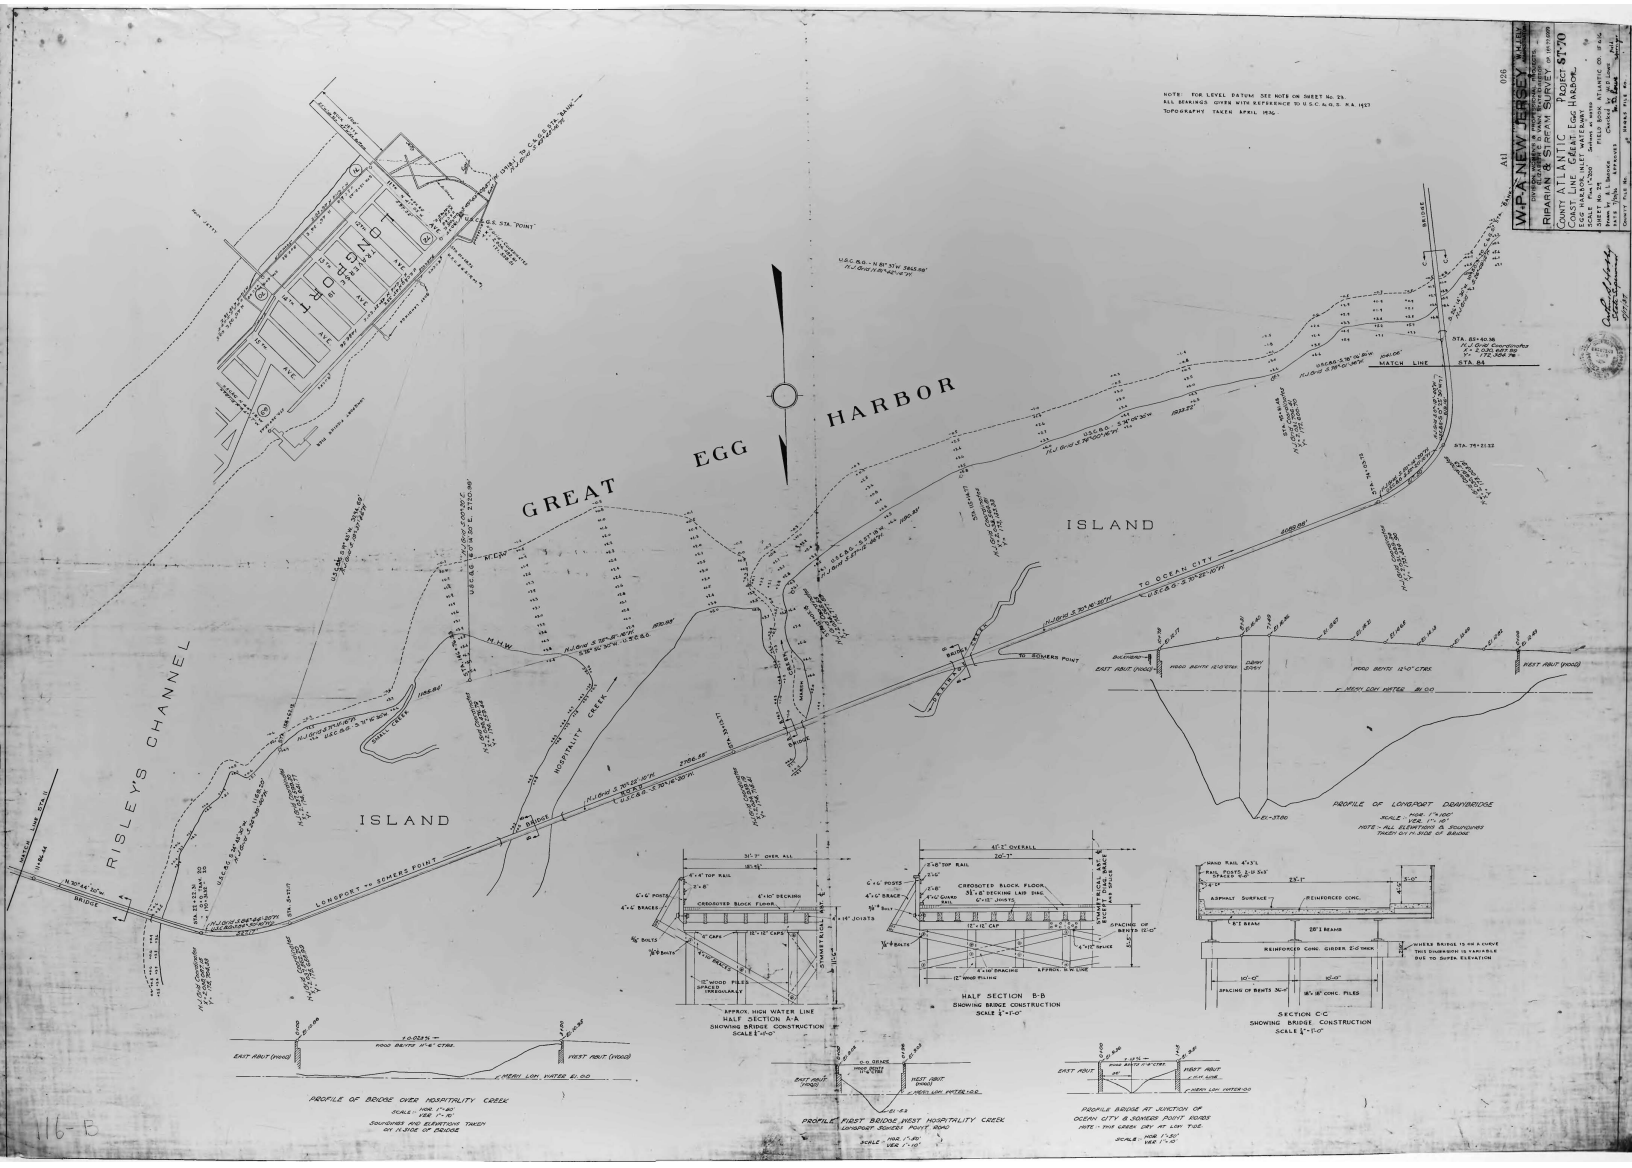
W.P.A. NEW JERSEY
RIPARIAN & STREAM SURVEY
COUNTY ATLANTIC
COAST LINE GREAT EGG HARBOR
Project ST-70
GREAT EGG HARBOR
RISLEY'S CHANNEL
ISLAND
ISLAND
LONGPORT
HOSPITALITY CREEK
TO OCEAN CITY
TO SOMERS POINT
MATCH LINE
NOTE: FOR LEVEL DATUM SEE NOTE ON SHEET No. 23.
ALL BEARINGS GIVEN WITH REFERENCE TO U.S.C.&G.S. N.A. 1927
TOPOGRAPHY TAKEN APRIL 1936.
PROFILE OF LONGPORT DRAWBRIDGE
SCALE: HOR. 1"=100'
VER. 1"=10'
NOTE - ALL ELEVATIONS & SOUNDINGS TAKEN ON N. SIDE OF BRIDGE
APPROX. HIGH WATER LINE
HALF SECTION A-A
SHOWING BRIDGE CONSTRUCTION
SCALE 1/4"=1'-0"
HALF SECTION B-B
SHOWING BRIDGE CONSTRUCTION
SCALE 1/4"=1'-0"
SECTION C-C
SHOWING BRIDGE CONSTRUCTION
SCALE 1/4"=1'-0"
PROFILE OF BRIDGE OVER HOSPITALITY CREEK
SCALE: HOR. 1"=40'
VER. 1"=10'
SOUNDINGS AND ELEVATIONS TAKEN ON N. SIDE OF BRIDGE
PROFILE FIRST BRIDGE WEST HOSPITALITY CREEK
LONGPORT SOMERS POINT ROAD
SCALE: HOR. 1"=40'
VER. 1"=10'
PROFILE BRIDGE AT JUNCTION OF OCEAN CITY & SOMERS POINT ROADS
NOTE - THIS CREEK DRY AT LOW TIDE.
SCALE: HOR. 1"=50'
VER. 1"=10'
116-E