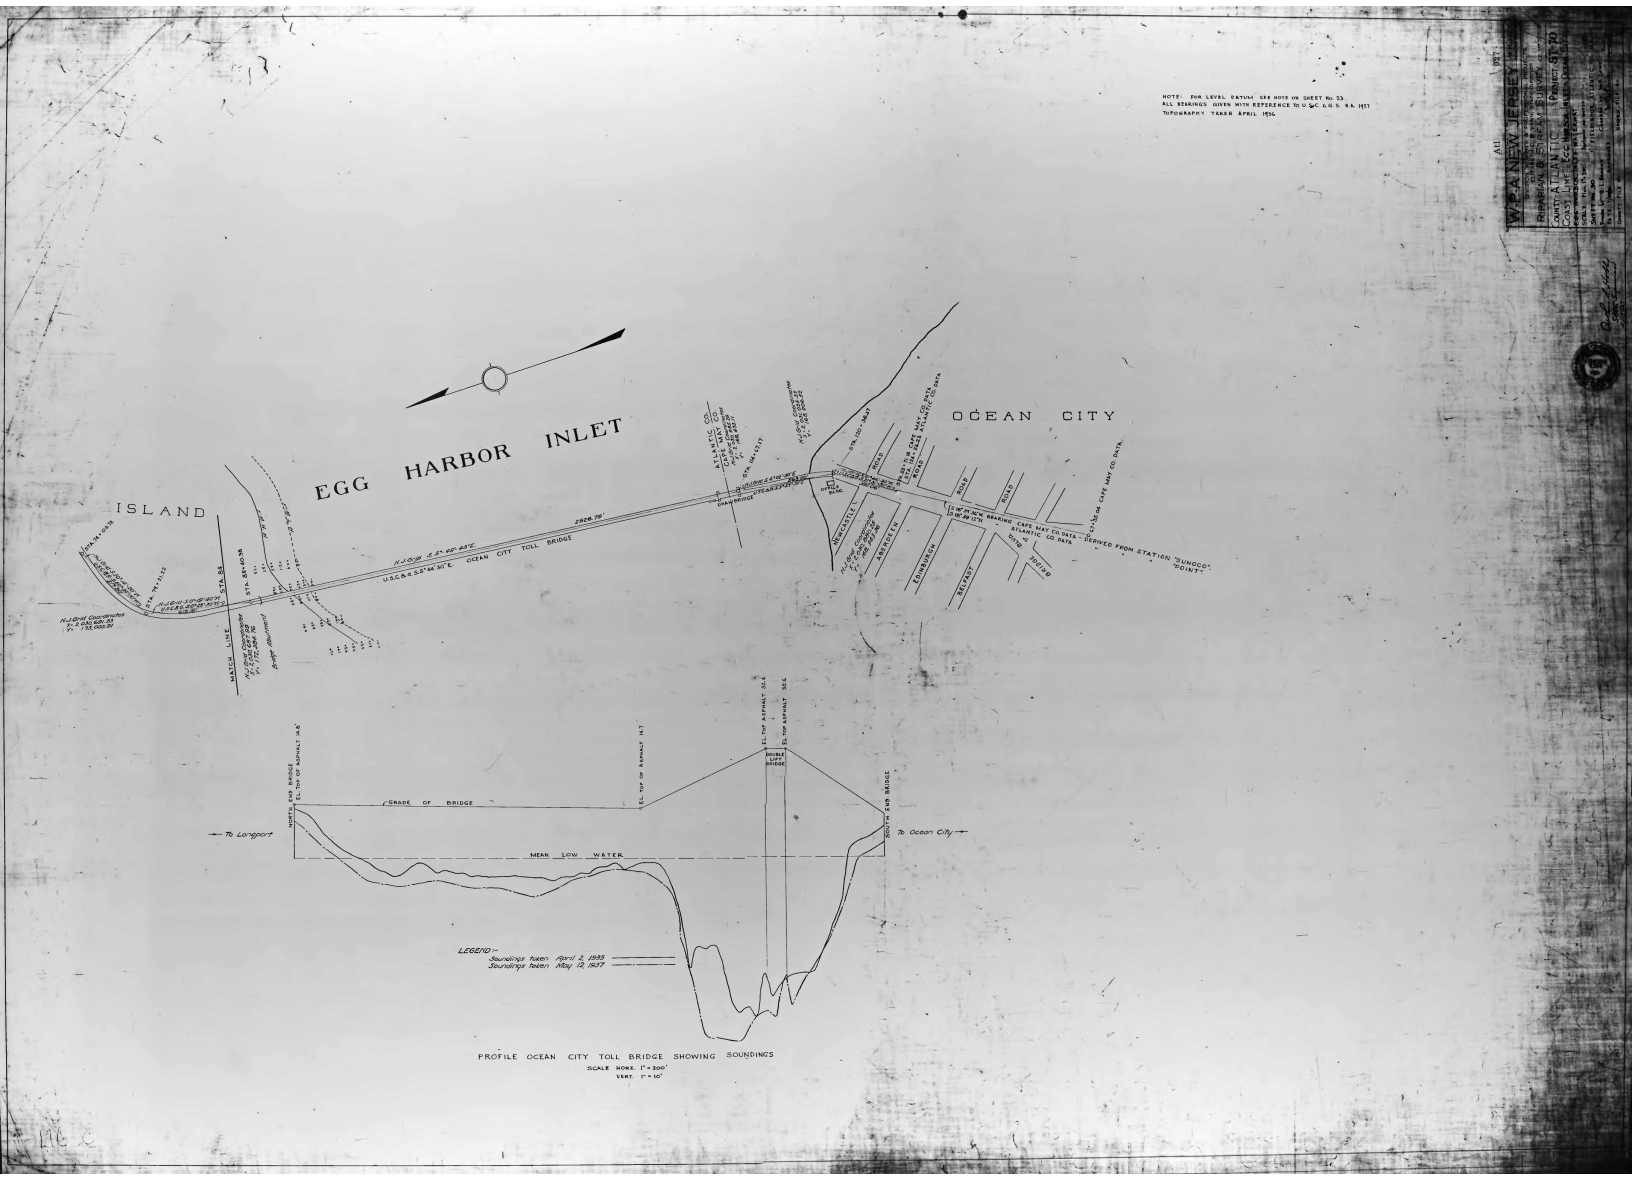


PROFILE OCEAN CITY TOLL BRIDGE SHOWING SOUNDINGS

SCALE HORZ. 1" = 200'
VERT. 1" = 10'