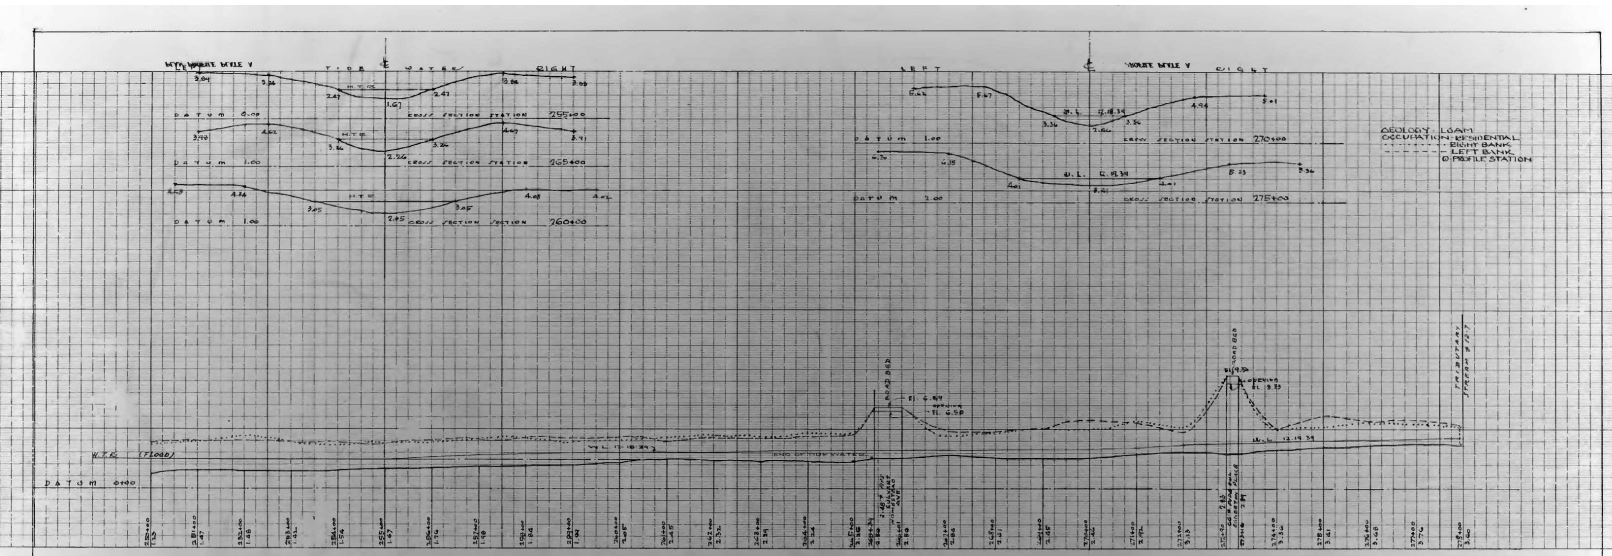
NORTH MILE V
TIDE WATER
RIGHT
LEFT
CROSS SECTION STATION 255+00
CROSS SECTION STATION 265+00
CROSS SECTION STATION 260+00
CROSS SECTION STATION 270+00
CROSS SECTION STATION 275+00
DATUM 0.00
DATUM 1.00
DATUM 2.00
GEOLOGY: LOAM
OCCUPATION: RESIDENTIAL
RIGHT BANK
LEFT BANK
OPROFILE STATION
H.T.E. (71040)
END OF TIDE WATER
DATUM 0.00

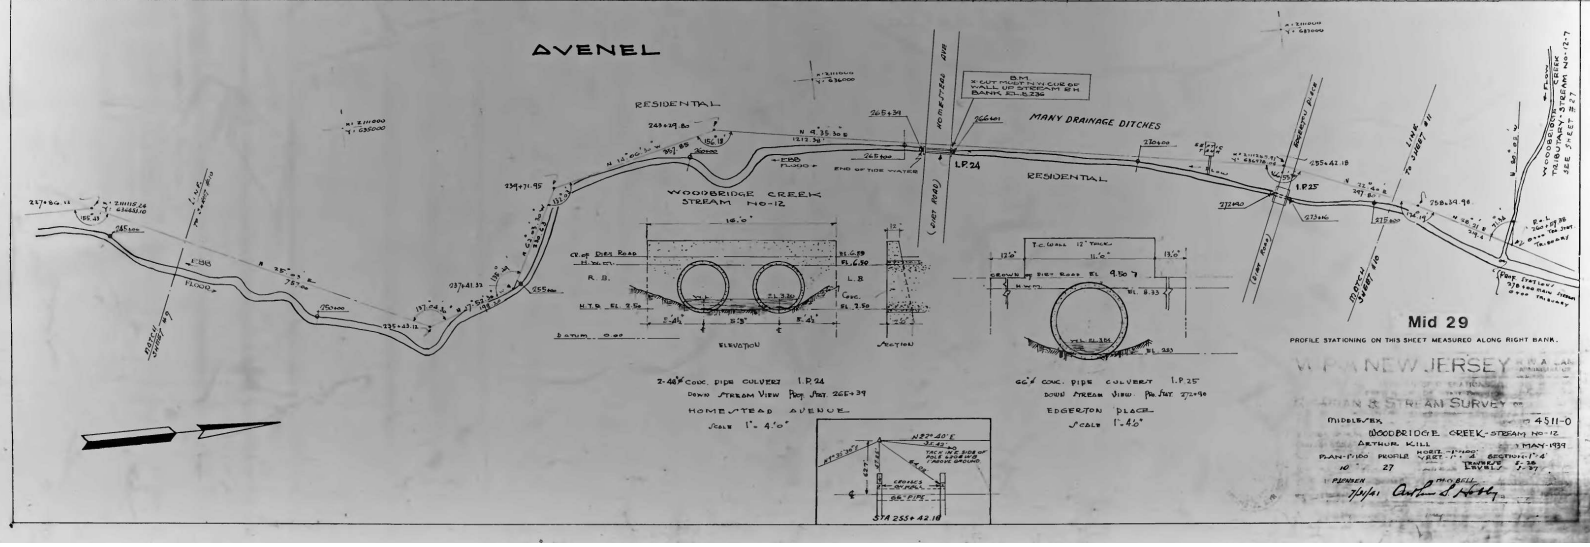
AVENEL
RESIDENTIAL
MANY DRAINAGE DITCHES
WOODBRIDGE CREEK
STREAM NO-12
HOMESTEAD AVE
EDGERTON PLACE
L.P.24
L.P.25
END OF TIDE WATER
2-48" CONC. PIPE CULVERT L.P.24
DOWN STREAM VIEW PROF. STA. 265+39
HOMESTEAD AVENUE
SCALE 1" = 4.0'
66" CONC. PIPE CULVERT L.P.25
DOWN STREAM VIEW PROF. STA. 272+90
EDGERTON PLACE
SCALE 1" = 4.0'
ELEVATION
SECTION
Mid 29
PROFILE STATIONING ON THIS SHEET MEASURED ALONG RIGHT BANK.
STATE OF NEW JERSEY
DRAIN & STREAM SURVEY
MIDDLESEX
4511-0
WOODBRIDGE CREEK - STREAM No-12
ARTHUR KILL
1 MAY-1939
PLAN-1"=100 PROFILE VERT. 1"=4 SECTION 1"=4
NO. 27
LEVELS 2-39
7/1/41