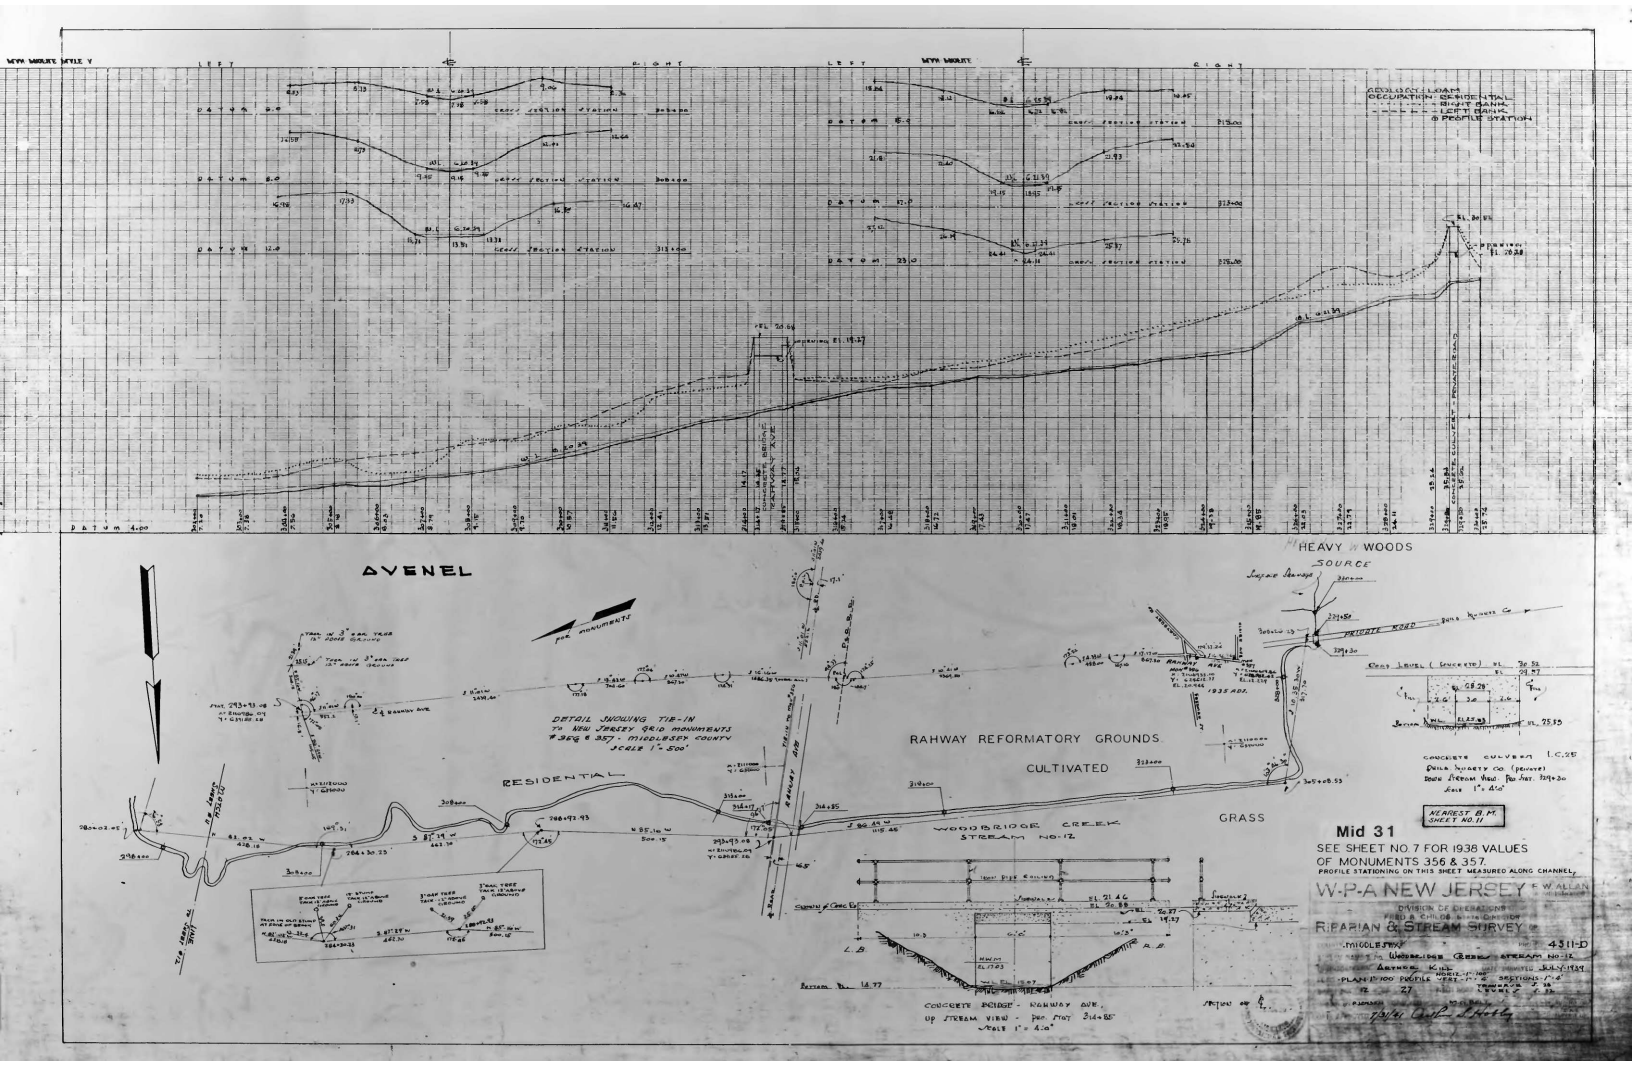

AVENEL
RESIDENTIAL
RAHWAY REFORMATORY GROUNDS
CULTIVATED
GRASS
HEAVY WOODS
SOURCE
PRIVATE ROAD
WOODBRIDGE CREEK
STREAM NO-12
RAHWAY AVE
DETAIL SHOWING TIE-IN
TO NEW JERSEY GRID MONUMENTS
#356 & 357 - MIDDLESEX COUNTY
SCALE 1"=200'
CONCRETE BRIDGE - RAHWAY AVE.
UP STREAM VIEW - Sta 314+85
SCALE 1"=4'-0"
CONCRETE CULVERT I.C.25
Mid 31
SEE SHEET NO. 7 FOR 1938 VALUES
OF MONUMENTS 356 & 357.
PROFILE STATIONING ON THIS SHEET MEASURED ALONG CHANNEL.
W.P.A. NEW JERSEY
RIPARIAN & STREAM SURVEY
MIDDLESEX
4311-D
WOODBRIDGE CREEK STREAM NO-12
JULY 1939