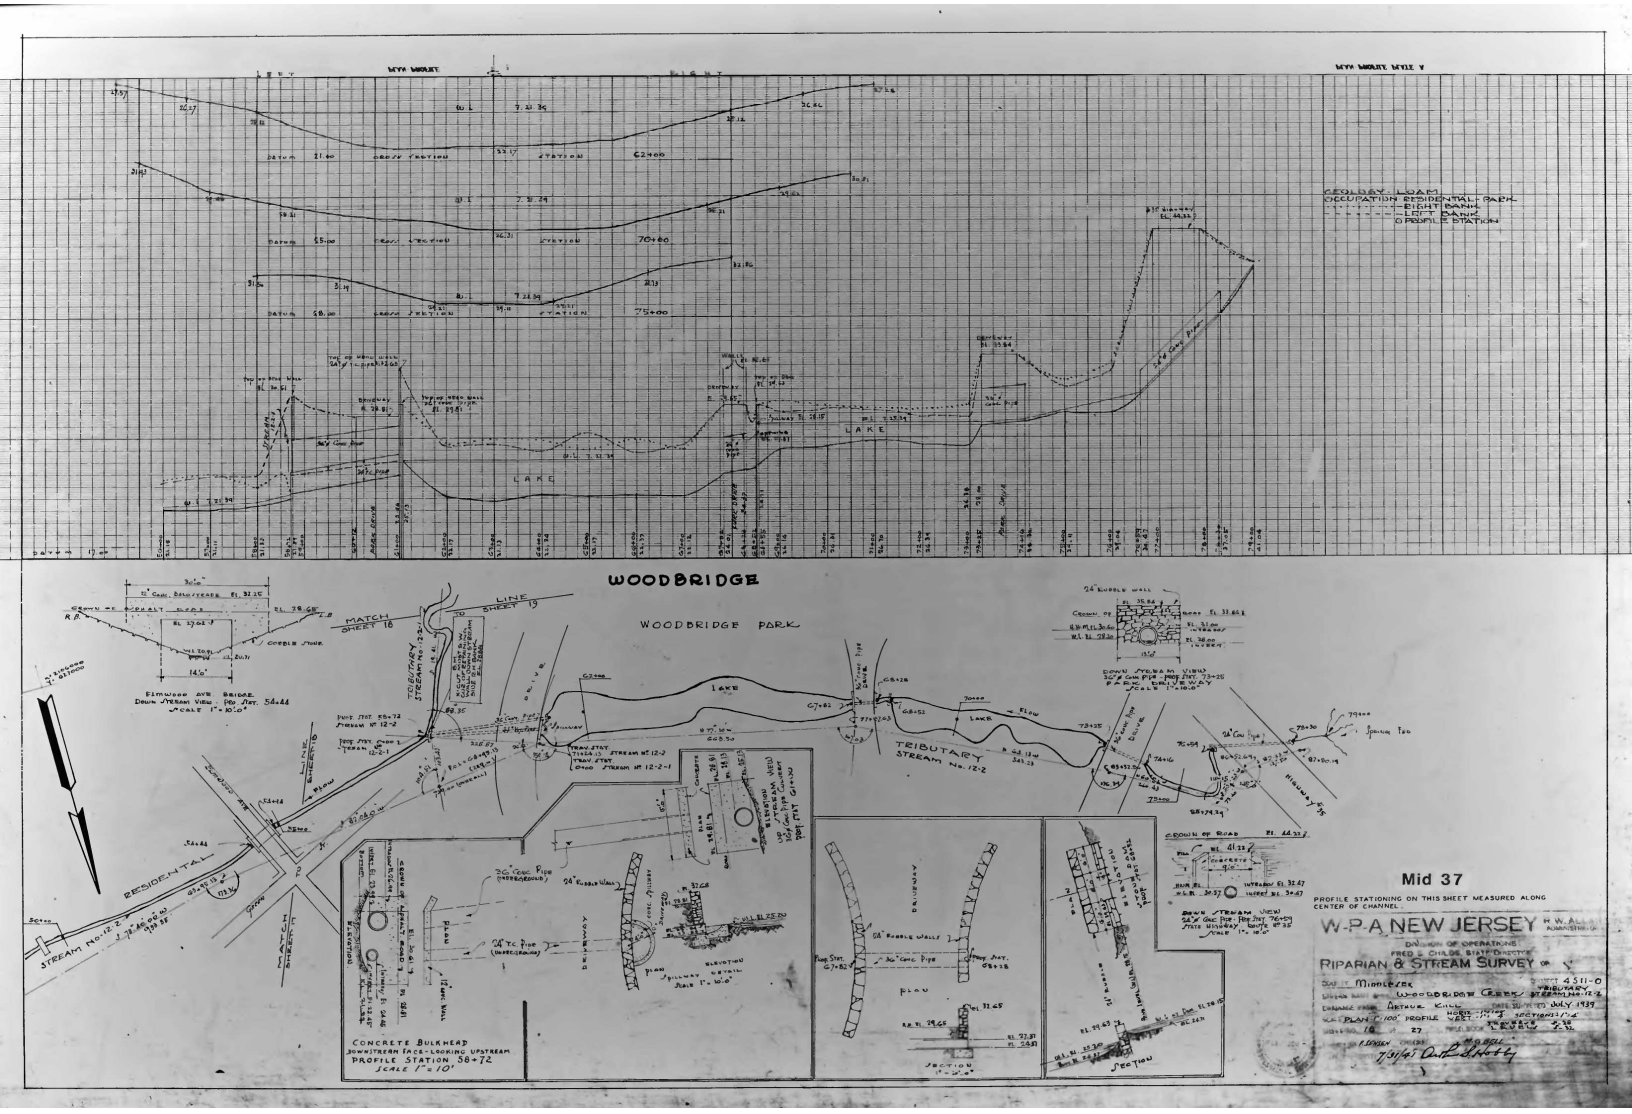
WOODBRIDGE
WOODBRIDGE PARK
LAKE
TRIBUTARY STREAM No. 12-2
RESIDENTIAL
STREAM No. 12-2
MATCH SHEET 18
MATCH SHEET 19
Elmwood Ave Bridge
Down Stream View
Concrete Bulkhead
Downstream Face Looking Upstream
Profile Station 58+72
Scale 1" = 10'
Section
Mid 37
Profile stationing on this sheet measured along center of channel.
W.P.A. New Jersey
Division of Operations
Fred S. Chase, State Director
Riparian & Stream Survey
County Middlesex
Project 4511-0
Tributary Stream No. 12-2
Woodbridge Creek
Drainage from Lisbeth Kill
Date July 1939
Plan 1" = 100' Profile Vert. 1" = 5' Sections 1" = 10'
Sheet 16 of 27
Checked 7/31/45