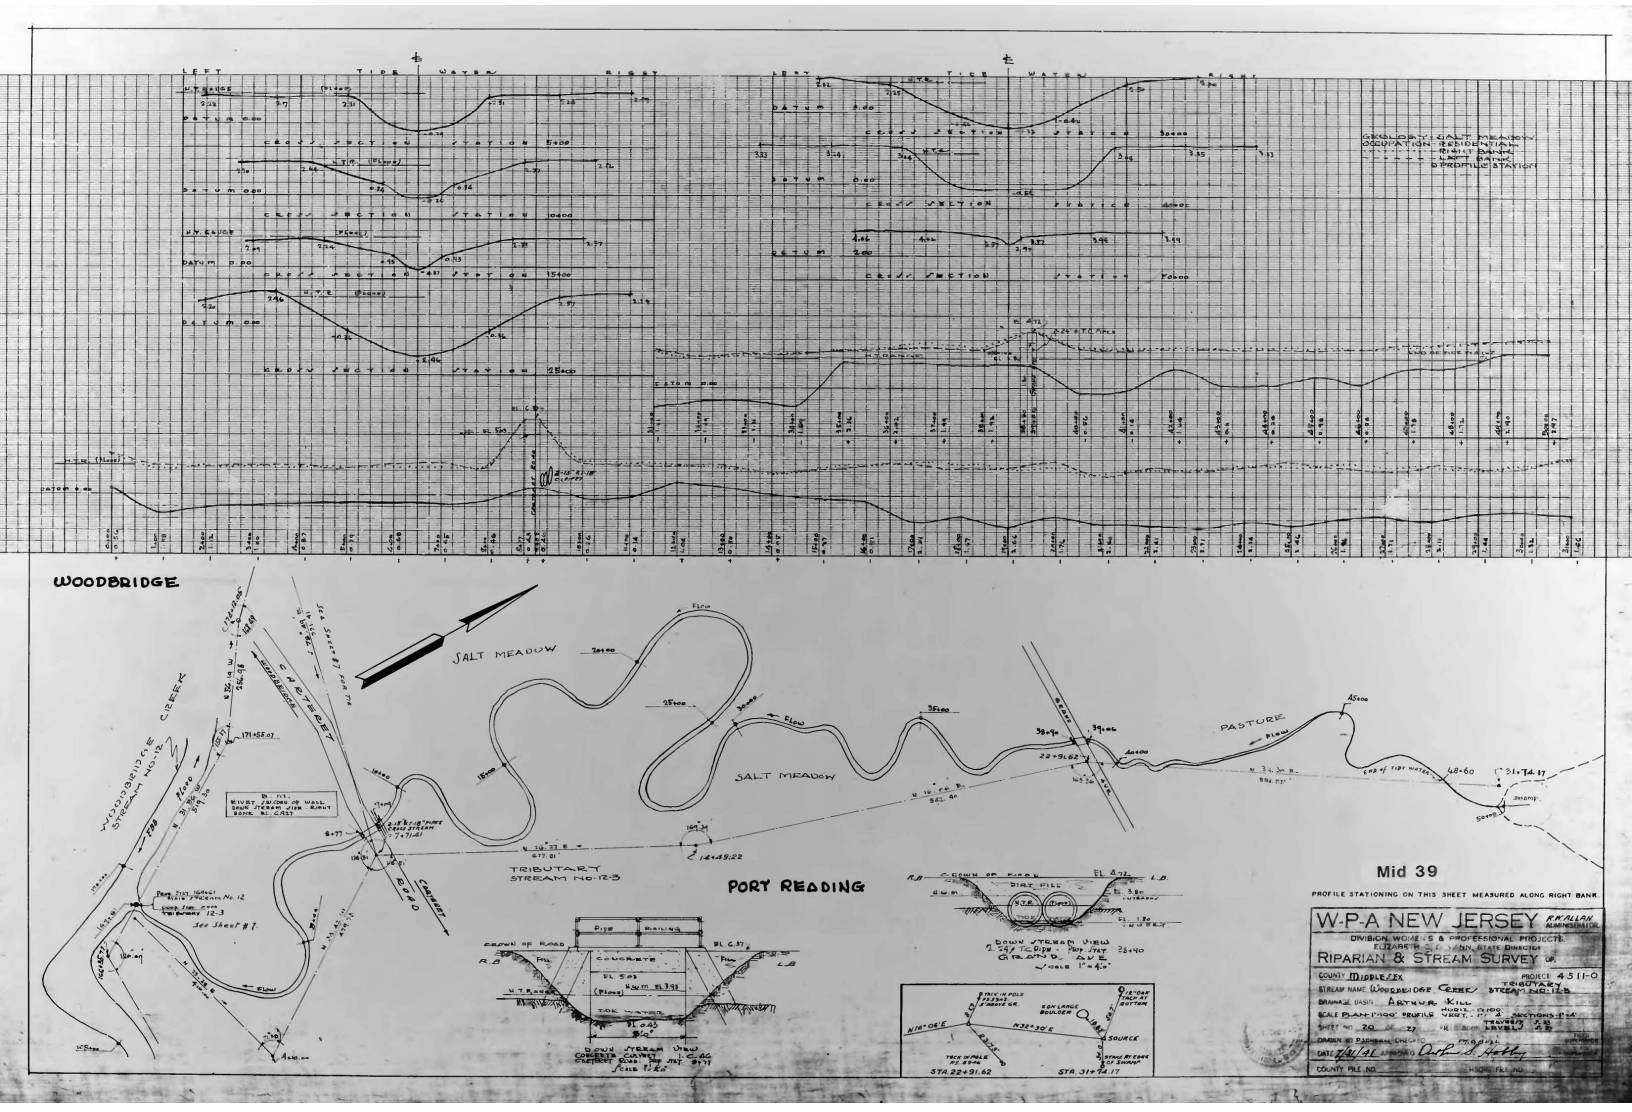
WOODBRIDGE
SALT MEADOW
SALT MEADOW
PASTURE
TRIBUTARY STREAM NO. 12-3
PORT READING
Mid 39
PROFILE STATIONING ON THIS SHEET MEASURED ALONG RIGHT BANK
W-P-A NEW JERSEY
DIVISION WORKS & PROFESSIONAL PROJECTS
RIPARIAN & STREAM SURVEY
COUNTY MIDDLESEX
PROJECT 4511-0
STREAM NAME WOODBRIDGE CREEK
DRAINAGE BASIN ARTHUR KILL
SCALE PLAN 1"=100' PROFILE VERT. 1" HORIZ. 2 SECTIONS 1-4
SHEET NO. 20 OF 27
DATE 7/31/41