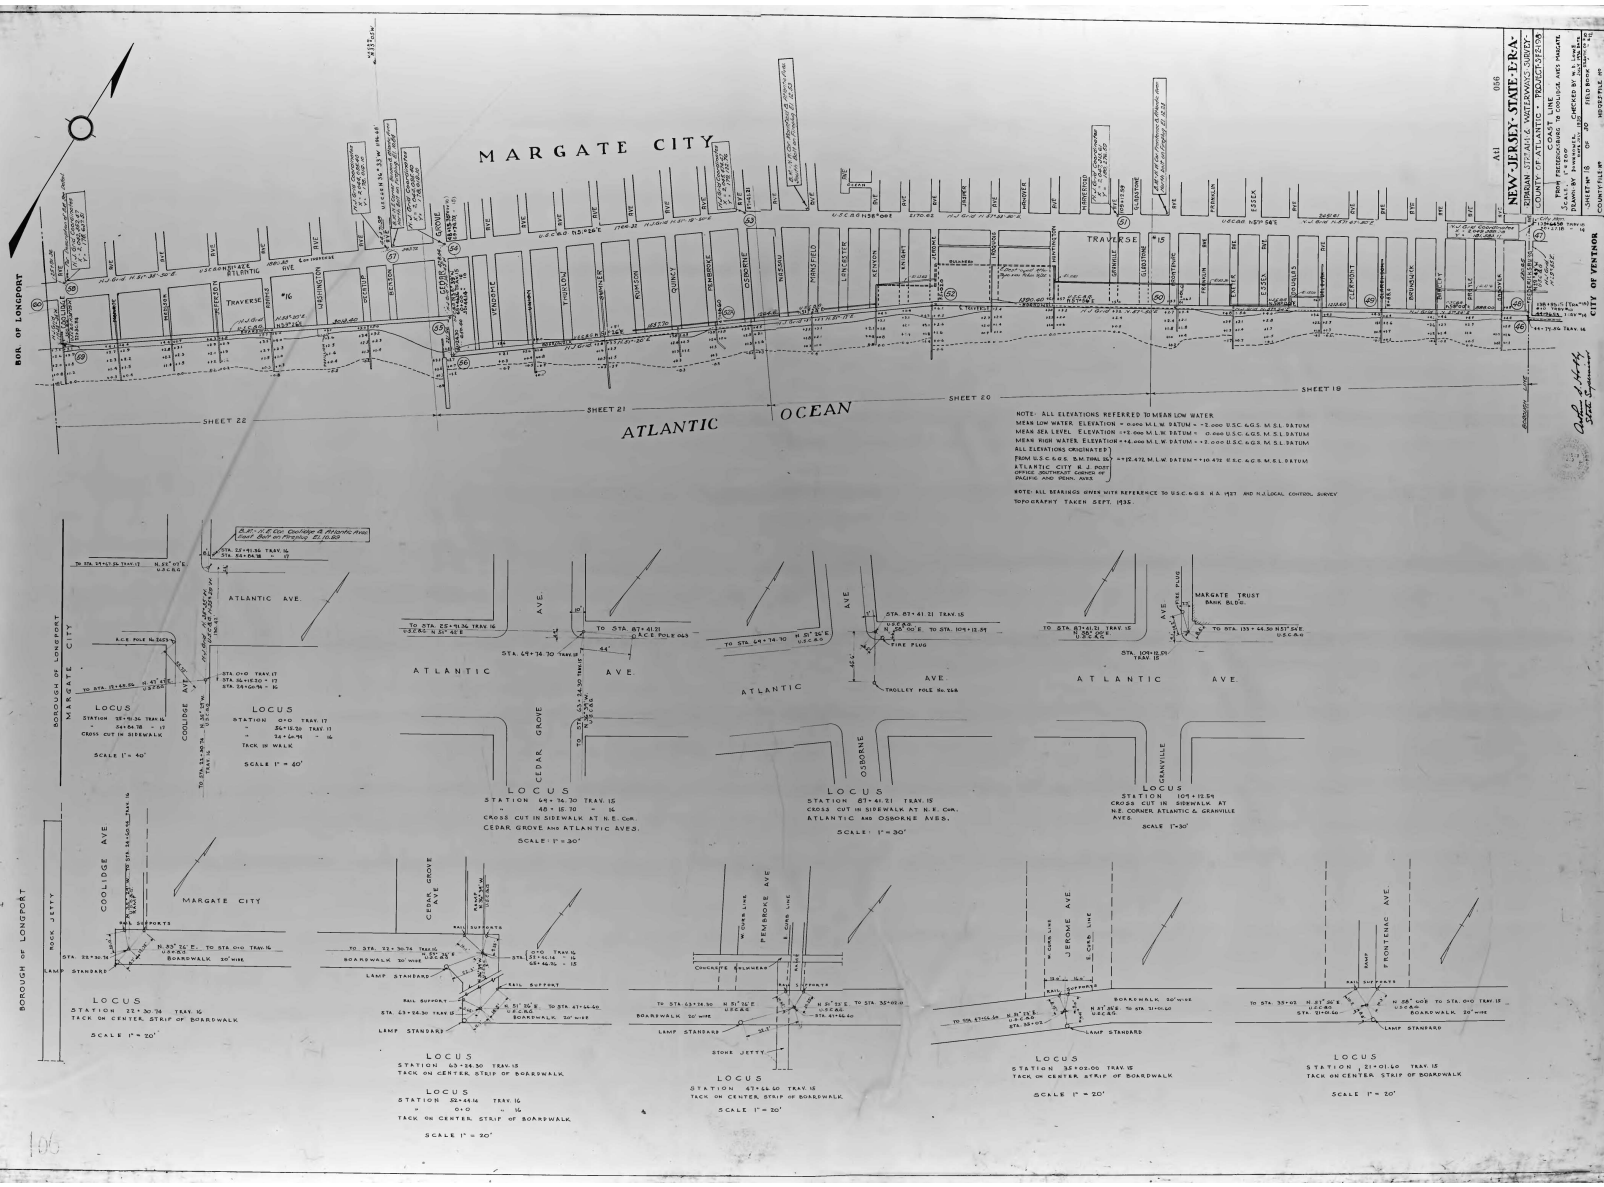
NEW-JERSEY-STATE-F.E.R.A.
URBAN TITLE & WATERWORKS SURVEY
COUNTY OF ATLANTIC - PROJECT-3-F2-108
COAST LINE
FROM PEDERSCHAMS TO COOLICA AVE. MARGATE
SCALE 1" = 40'
DRAWN BY P. MANNUCCI CHECKED BY N.J. LINE
SHEET No 18 OF 30 FIELD BOOK No
COUNTY FILE No
HOVSTEELE No
A41
056
MARGATE CITY
BOR. OF LONGPORT
CITY OF VENTNOR
ATLANTIC OCEAN
SHEET 22
SHEET 21
SHEET 20
SHEET 19
TRAVERSE
NOTE: ALL ELEVATIONS REFERRED TO MEAN LOW WATER.
MEAN LOW WATER ELEVATION = 0.000 M.L.W. DATUM = -2.000 U.S.C.&G.S. M.S.L. DATUM
MEAN SEA LEVEL ELEVATION = +2.000 M.L.W. DATUM = 0.000 U.S.C.&G.S. M.S.L. DATUM
MEAN HIGH WATER ELEVATION = +4.000 M.L.W. DATUM = +2.000 U.S.C.&G.S. M.S.L. DATUM
ALL ELEVATIONS ORIGINATED FROM U.S.C.&G.S. B.M. TIDAL 26 = +12.472 M.L.W. DATUM = +10.472 U.S.C.&G.S. M.S.L. DATUM
ATLANTIC CITY N.J. POST OFFICE SOUTHEAST CORNER OF PACIFIC AND PENN. AVES.
NOTE: ALL BEARINGS GIVEN WITH REFERENCE TO U.S.C.&G.S. H.A. 1927 AND N.J. LOCAL CONTROL SURVEY
TOPOGRAPHY TAKEN SEPT. 1935
ATLANTIC AVE.
ATLANTIC AVE.
ATLANTIC AVE.
ATLANTIC AVE.
CEDAR GROVE
OSBORNE
GRANVILLE
COOLIDGE AVE
MARGATE CITY
BOROUGH OF LONGPORT
ROCK JETTY
LAMP STANDARD
RAIL SUPPORTS
BOARDWALK 20' WIDE
MARGATE TRUST BANK BLDG.
FIRE PLUG
TROLLEY POLE No. 258
CEDAR GROVE AVE
PEMBROKE AVE
JEROME AVE
FRONTENAC AVE
CONCRETE BULKHEAD
STONE JETTY
RAMP
LOCUS
STATION 22+30.74 TRAV. 16
TACK ON CENTER STRIP OF BOARDWALK
SCALE 1" = 20'
LOCUS
STATION 63+24.50 TRAV. 15
TACK ON CENTER STRIP OF BOARDWALK
LOCUS
STATION 52+46.16 TRAV. 16
" 0+0 " 16
TACK ON CENTER STRIP OF BOARDWALK
SCALE 1" = 20'
LOCUS
STATION 49+66.50 TRAV. 15
TACK ON CENTER STRIP OF BOARDWALK
SCALE 1" = 20'
LOCUS
STATION 32+02.00 TRAV. 15
TACK ON CENTER STRIP OF BOARDWALK
SCALE 1" = 20'
LOCUS
STATION 21+01.60 TRAV. 15
TACK ON CENTER STRIP OF BOARDWALK
SCALE 1" = 20'
LOCUS
STATION 22+91.36 TRAV. 16
" 49+74.30 " 15
CROSS CUT IN SIDEWALK AT N.E. COR.
CEDAR GROVE AND ATLANTIC AVES.
SCALE 1" = 30'
LOCUS
STATION 87+41.21 TRAV. 15
CROSS CUT IN SIDEWALK AT N.E. COR.
ATLANTIC AND OSBORNE AVES.
SCALE 1" = 30'
LOCUS
STATION 109+12.54
CROSS CUT IN SIDEWALK AT
N.E. CORNER ATLANTIC & GRANVILLE
AVES
SCALE 1" = 30'
LOCUS
STATION 22+91.36 TRAV. 16
" 24+24.78 " 15
CROSS CUT IN SIDEWALK
SCALE 1" = 40'
LOCUS
STATION 0+0 TRAV. 17
" 34+12.50 TRAV. 11
" 34+24.98 " 16
TACK IN WALK
SCALE 1" = 40'

106