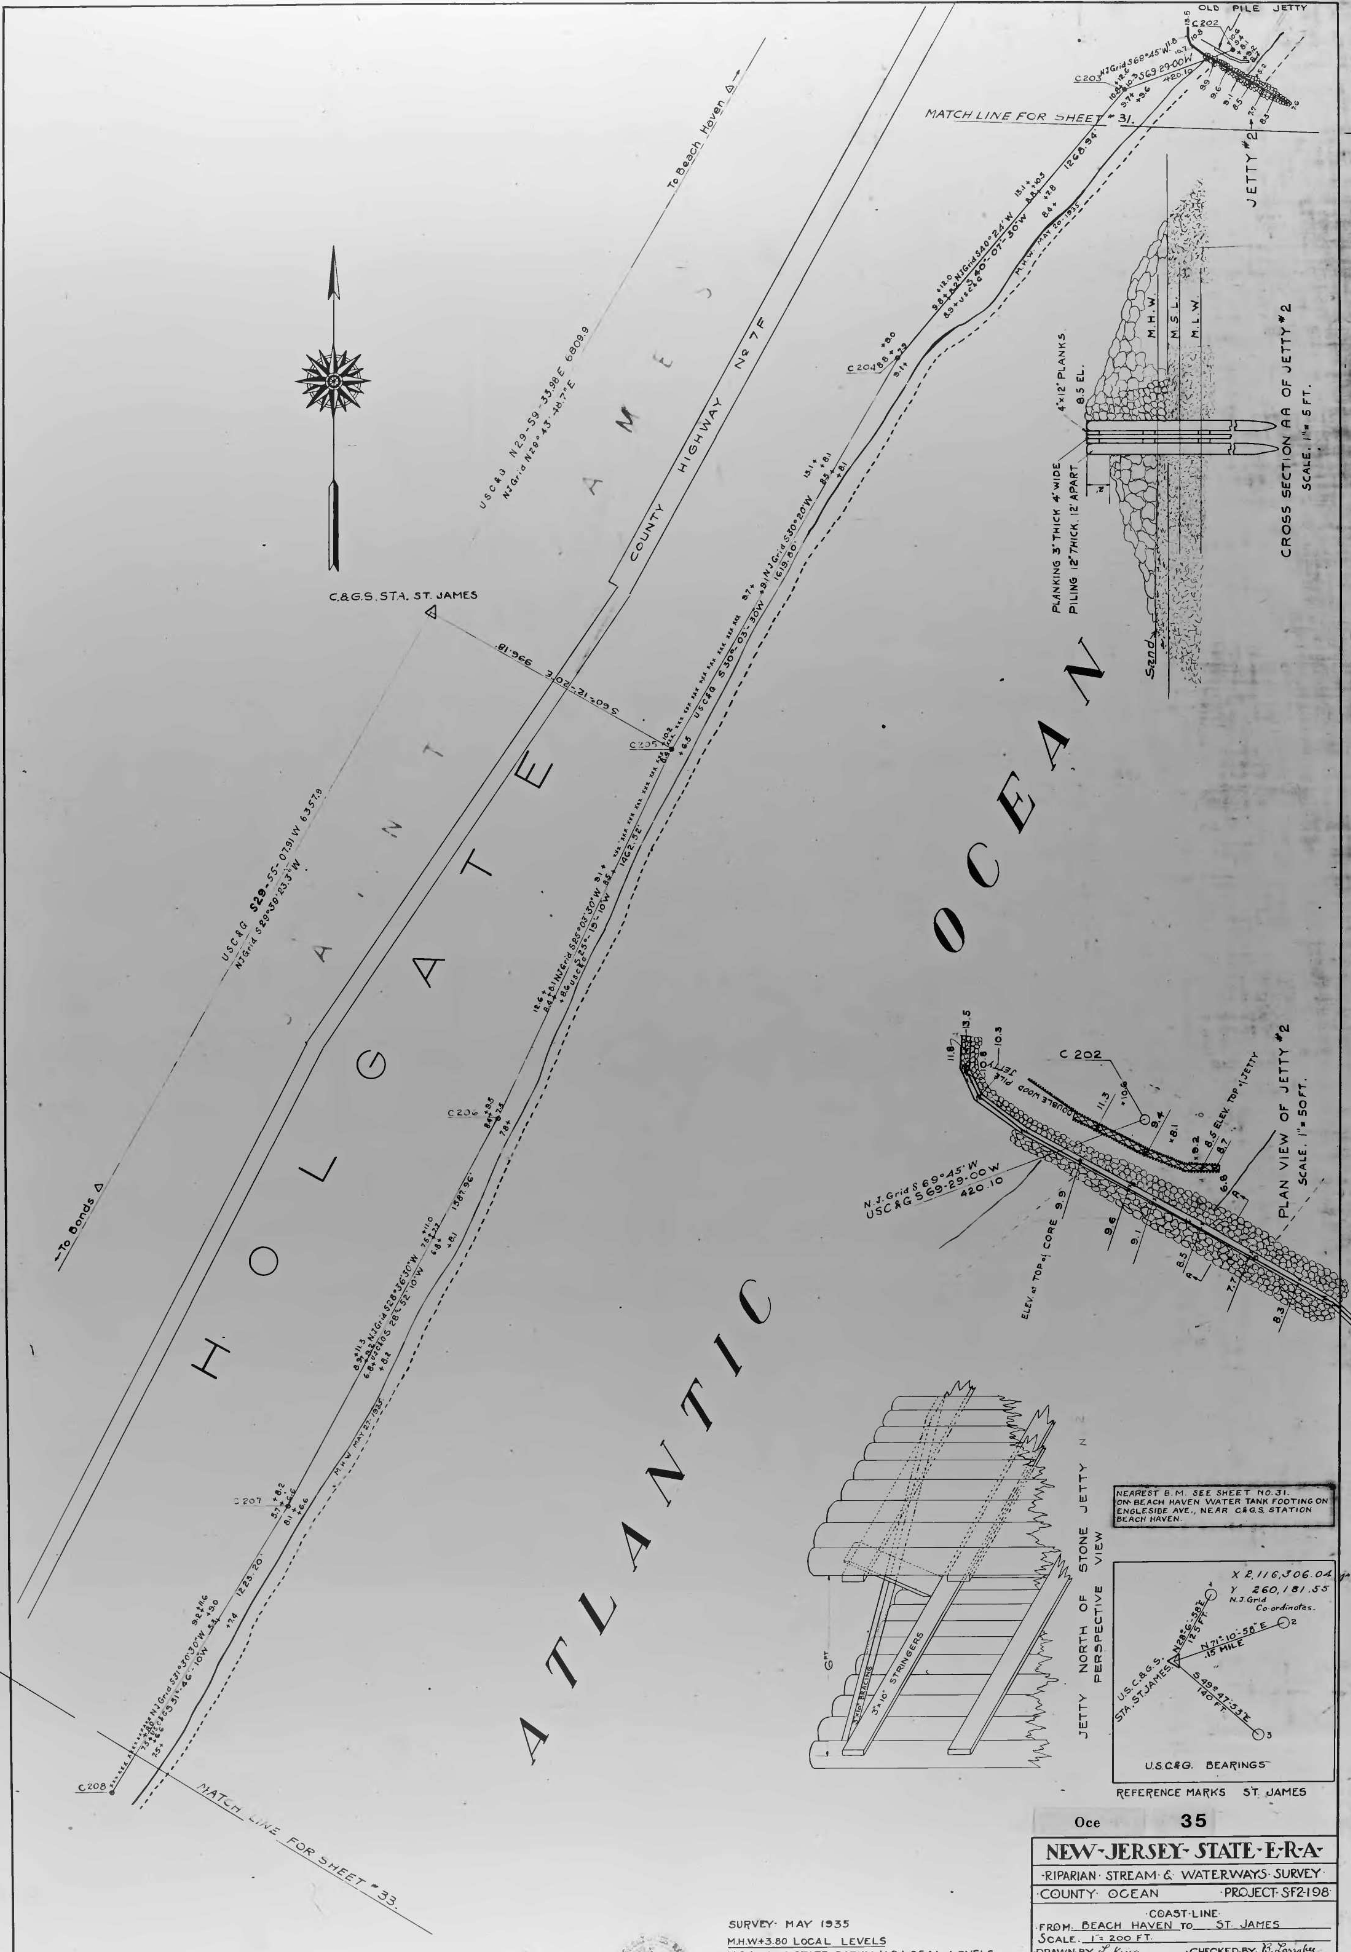

REFERENCE MARKS ST. JAMES

NEAREST B.M. SEE SHEET NO. 31.
ON BEACH HAVEN WATER TANK FOOTING ON
ENGLESIDE AVE., NEAR C.&G.S. STATION
BEACH HAVEN.

SURVEY· MAY 1935
M.H.W. +3.80 LOCAL LEVELS
M.S.L. 0.00 STATE DATUM +1.9 LOCAL LEVELS
M.L.W. 0.00 LOCAL LEVELS

Arthur S. Hobby
State Supervisor

Oce 35

NEW-JERSEY-STATE-E-R-A-

·RIPARIAN· STREAM· & WATERWAYS· SURVEY·

·COUNTY· OCEAN ·PROJECT· SF2-198·

·COAST·LINE·
·FROM· BEACH HAVEN TO ST. JAMES
SCALE. 1" = 200 FT.
·DRAWN·BY· L. King. ·CHECKED·BY· B. Larrabee
June 1935 DATE June 1936 DATE
·SHEET·No 32 ·OF 34 & 3 inserts FIELD BOOK· 6.
·COUNTY·FILE·No ·HDQRS·FILE· No