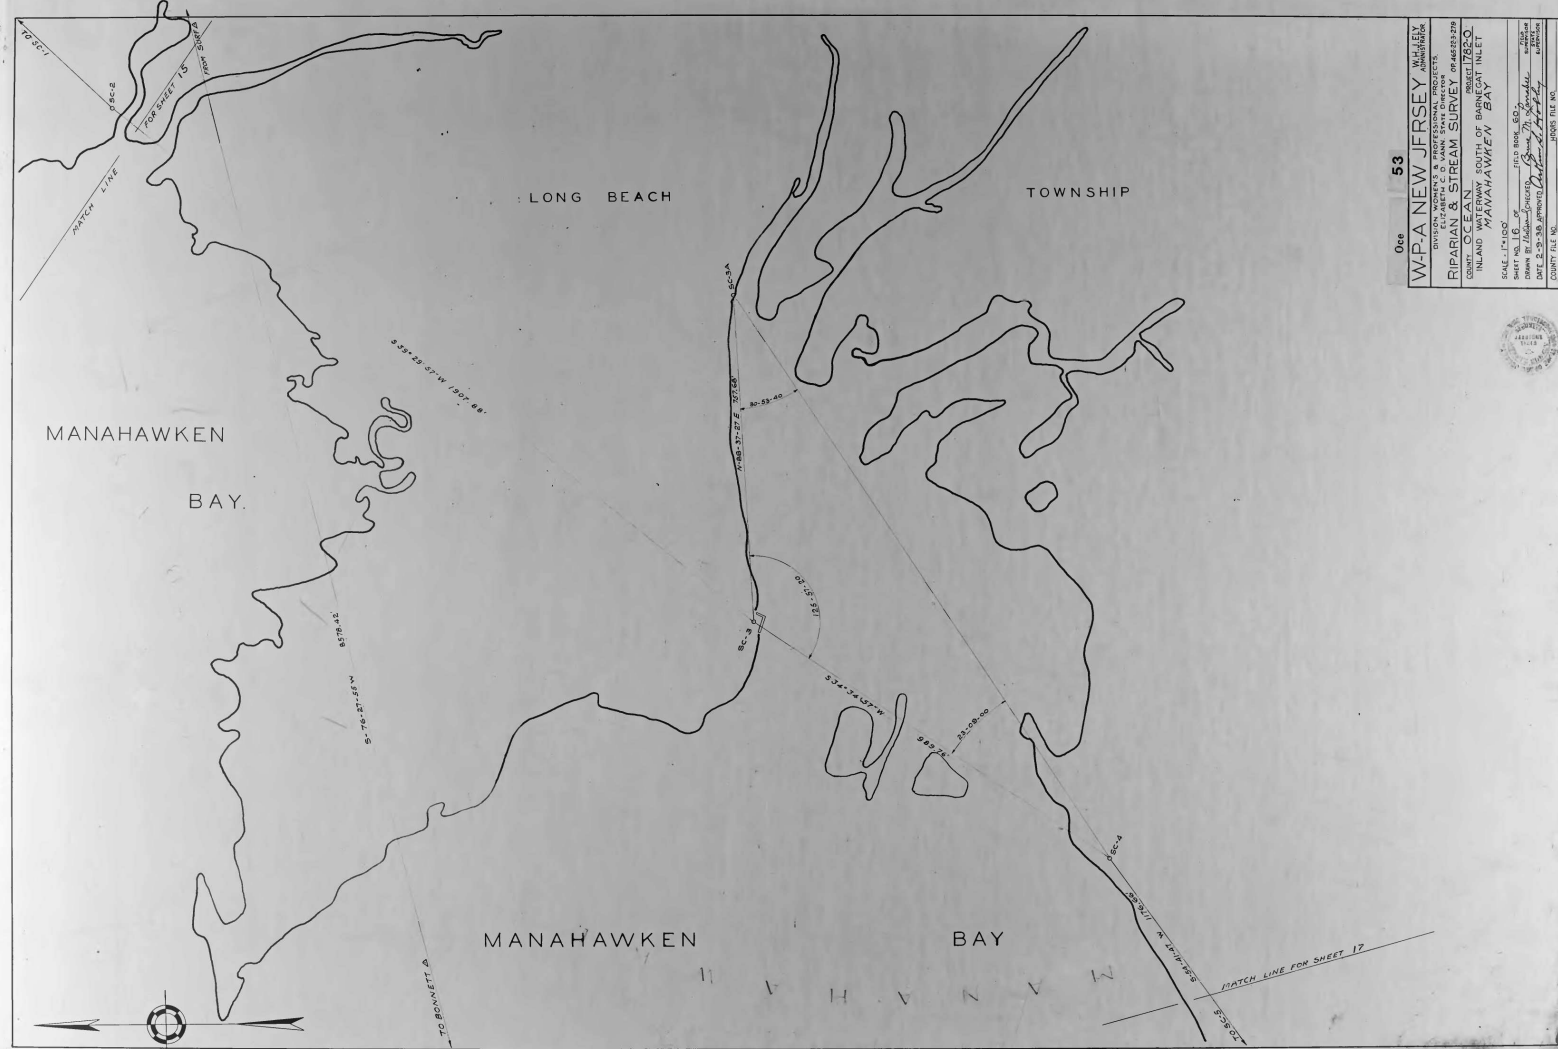

Oce 53

W-P-A NEW JERSEY W.H. JELY ADMINISTRATOR

DIVISION WOMEN'S & PROFESSIONAL PROJECTS.
ELIZABETH C. D. VANN. STATE DIRECTOR

RIPARIAN & STREAM SURVEY OR 465-223-279

COUNTY OCEAN PROJECT 1782-O

INLAND WATERWAY SOUTH OF BARNEGAT INLET
MANAHAWKEN BAY

SCALE - 1" = 100'
SHEET NO. 16 OF
DRAWN BY Hudson CHECKED
DATE 2-9-38 APPROVED
FIELD BOOK 60
FIELD SUPERVISOR
STATE SUPERVISOR
COUNTY FILE NO.
HOGAS FILE NO.