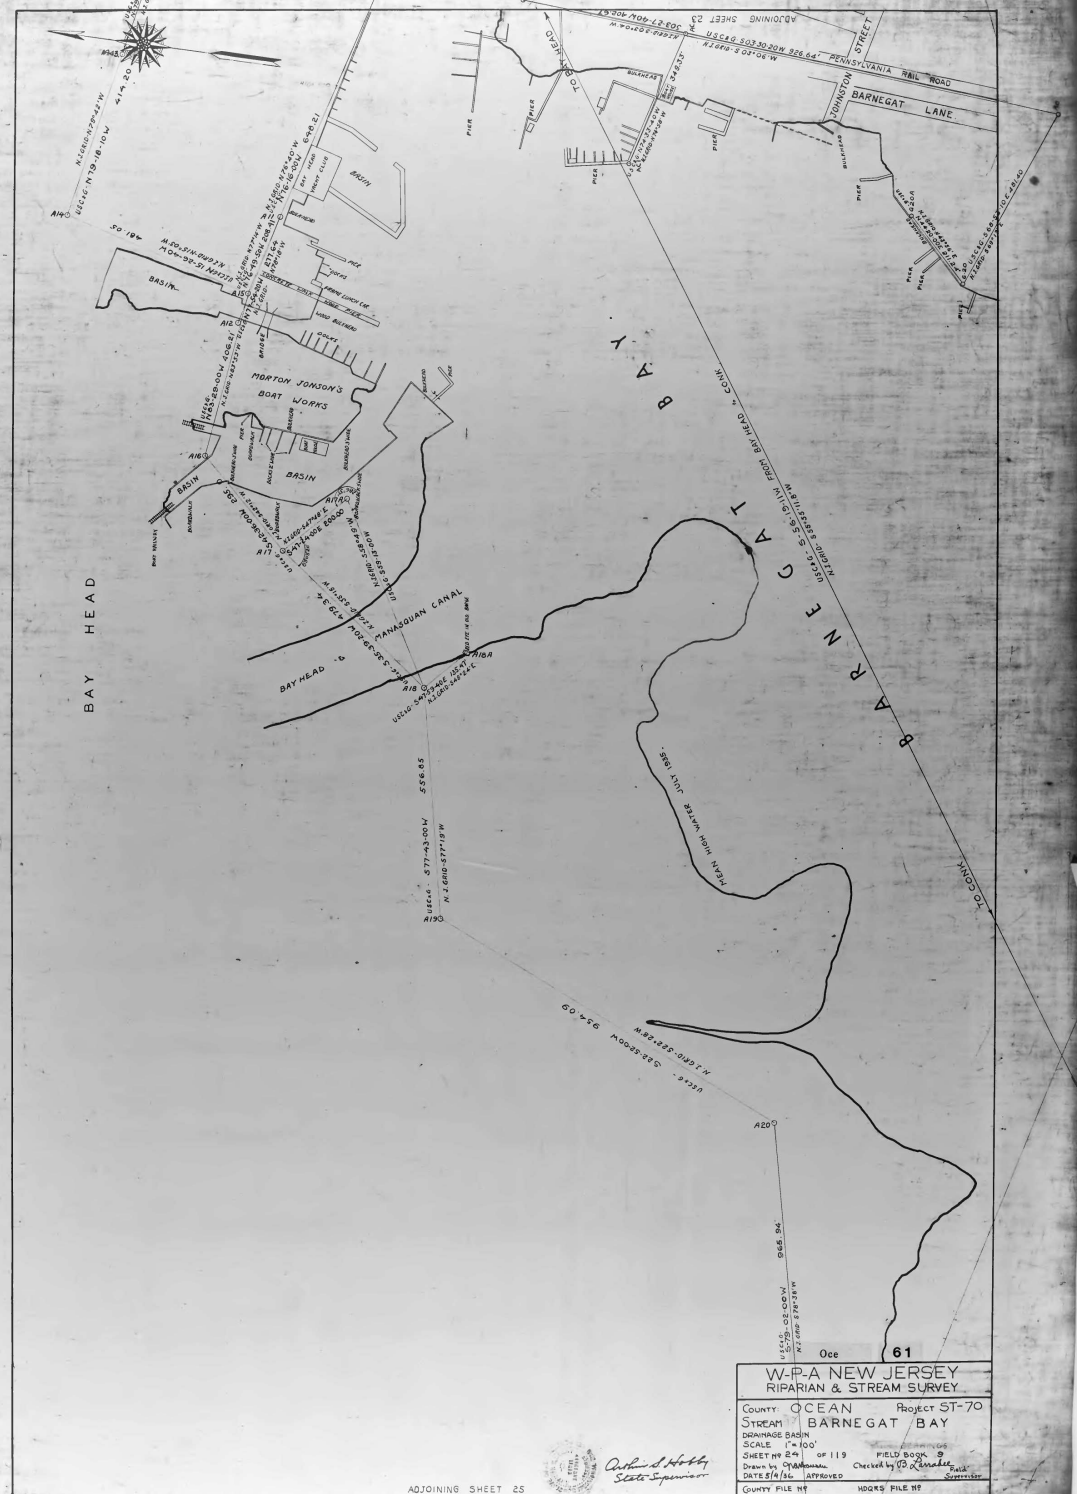
BAY HEAD
BARNEGAT BAY
TO CONK
TO BAY HEAD
JOHNSTON STREET
BARNEGAT LANE
PENNSYLVANIA RAIL ROAD
MORTON JONSON'S BOAT WORKS
BASIN
MANASQUAN CANAL
BAY HEAD
MEAN HIGH WATER JULY 1935
FROM BAY HEAD to CONK
ADJOINING SHEET 25
ADJOINING SHEET 23
Oce
61
W-P-A NEW JERSEY
RIPARIAN & STREAM SURVEY
COUNTY OCEAN
PROJECT ST-70
STREAM BARNEGAT BAY
DRAINAGE BASIN
SCALE 1" = 100'
SHEET No 24 OF 119
FIELD BOOK 9
Drawn by
Checked by
DATE 5/4/36
APPROVED
Field Supervisor
COUNTY FILE No
HDQRS FILE No
Arthur S. Hobby
State Supervisor

A-21