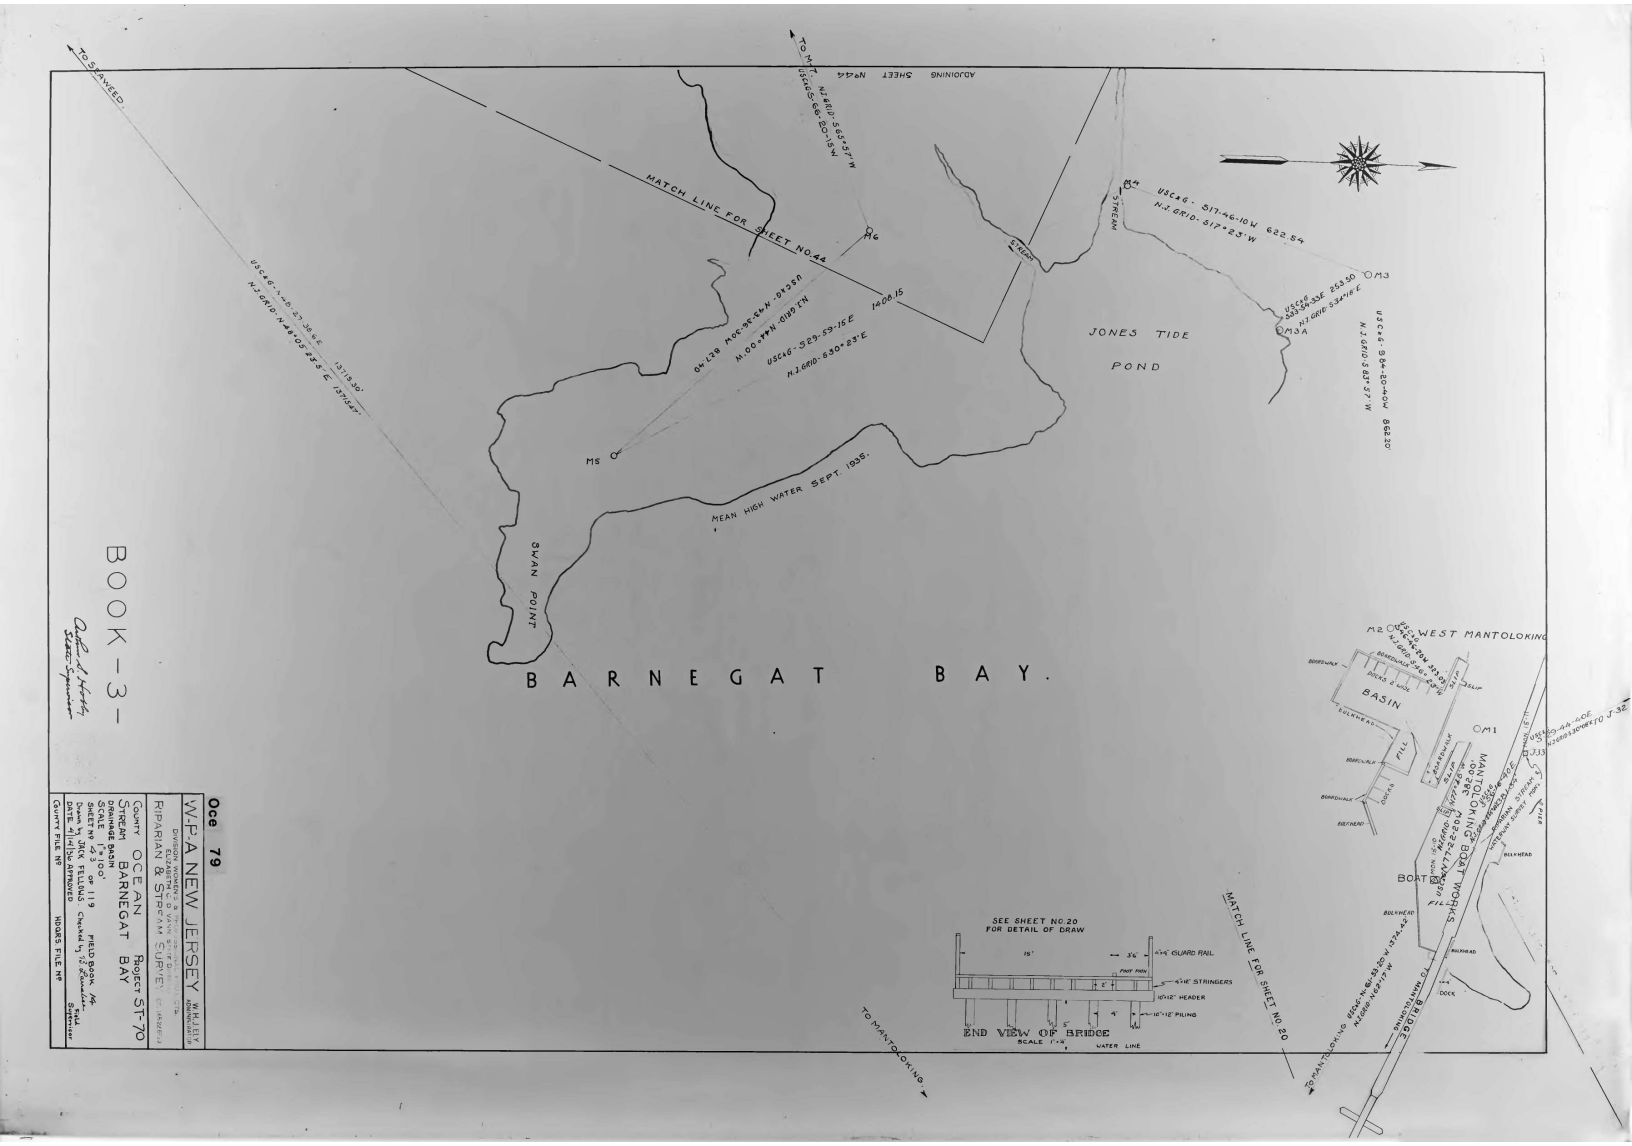

BOOK - 3 -

Oce 79

W.P.A. NEW JERSEY

DIVISION WOMEN'S & PROFESSIONAL PROJECTS

RIPARIAN & STREAM SURVEY

COUNTY OCEAN Project ST-70

STREAM BARNEGAT BAY

QUADRANGLE BARNEGAT

SCALE 1" = 100'

SHEET NO 43 OF 119

FIELD BOOK No.

Drawn by JWK Checked by [illegible]

DATE [illegible] APPROVED [illegible]

COUNTY FILE NO. HOUSES FILE NO.