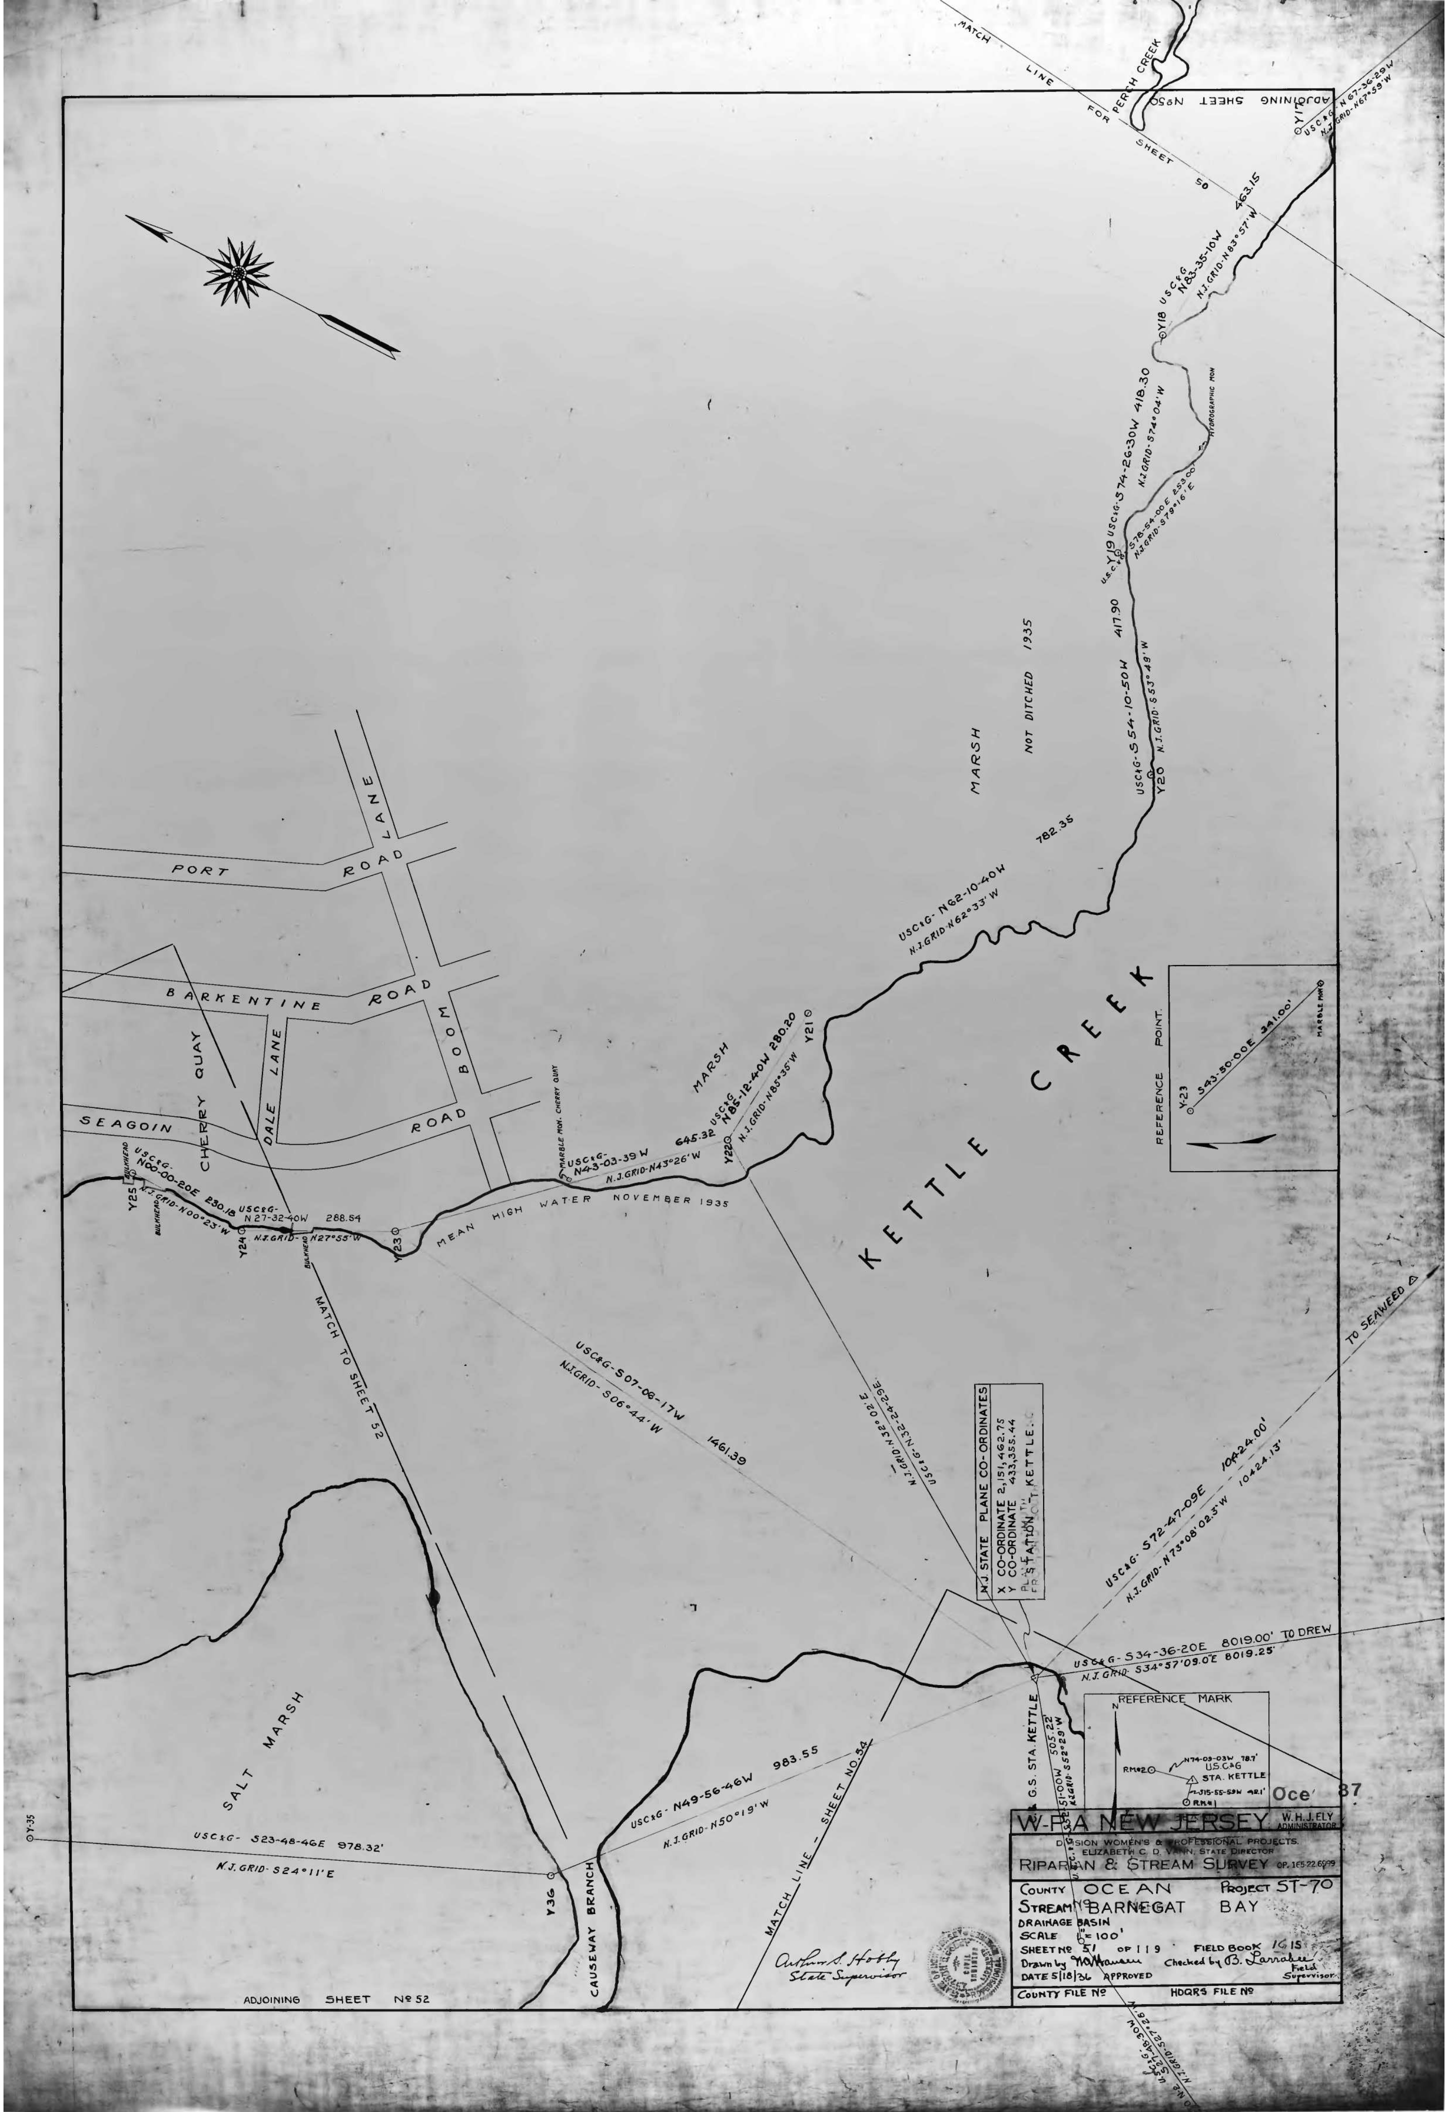

Oce' 87

W-P-A NEW JERSEY W.H.J. ELY ADMINISTRATOR

DIVISION WOMEN'S & PROFESSIONAL PROJECTS.
ELIZABETH C. D. VANN, STATE DIRECTOR

RIPARIAN & STREAM SURVEY OP. 165-22-6999

County OCEAN Project ST-70
Stream Nº BARNEGAT BAY
DRAINAGE BASIN
SCALE 1" = 100'
SHEET Nº 51 OF 119 FIELD BOOK 1615
Drawn by M. Hansen Checked by B. Larrabee Field Supervisor
DATE 5/18/36 APPROVED

Arthur S. Hobby
State Supervisor

COUNTY FILE Nº HDQRS FILE Nº