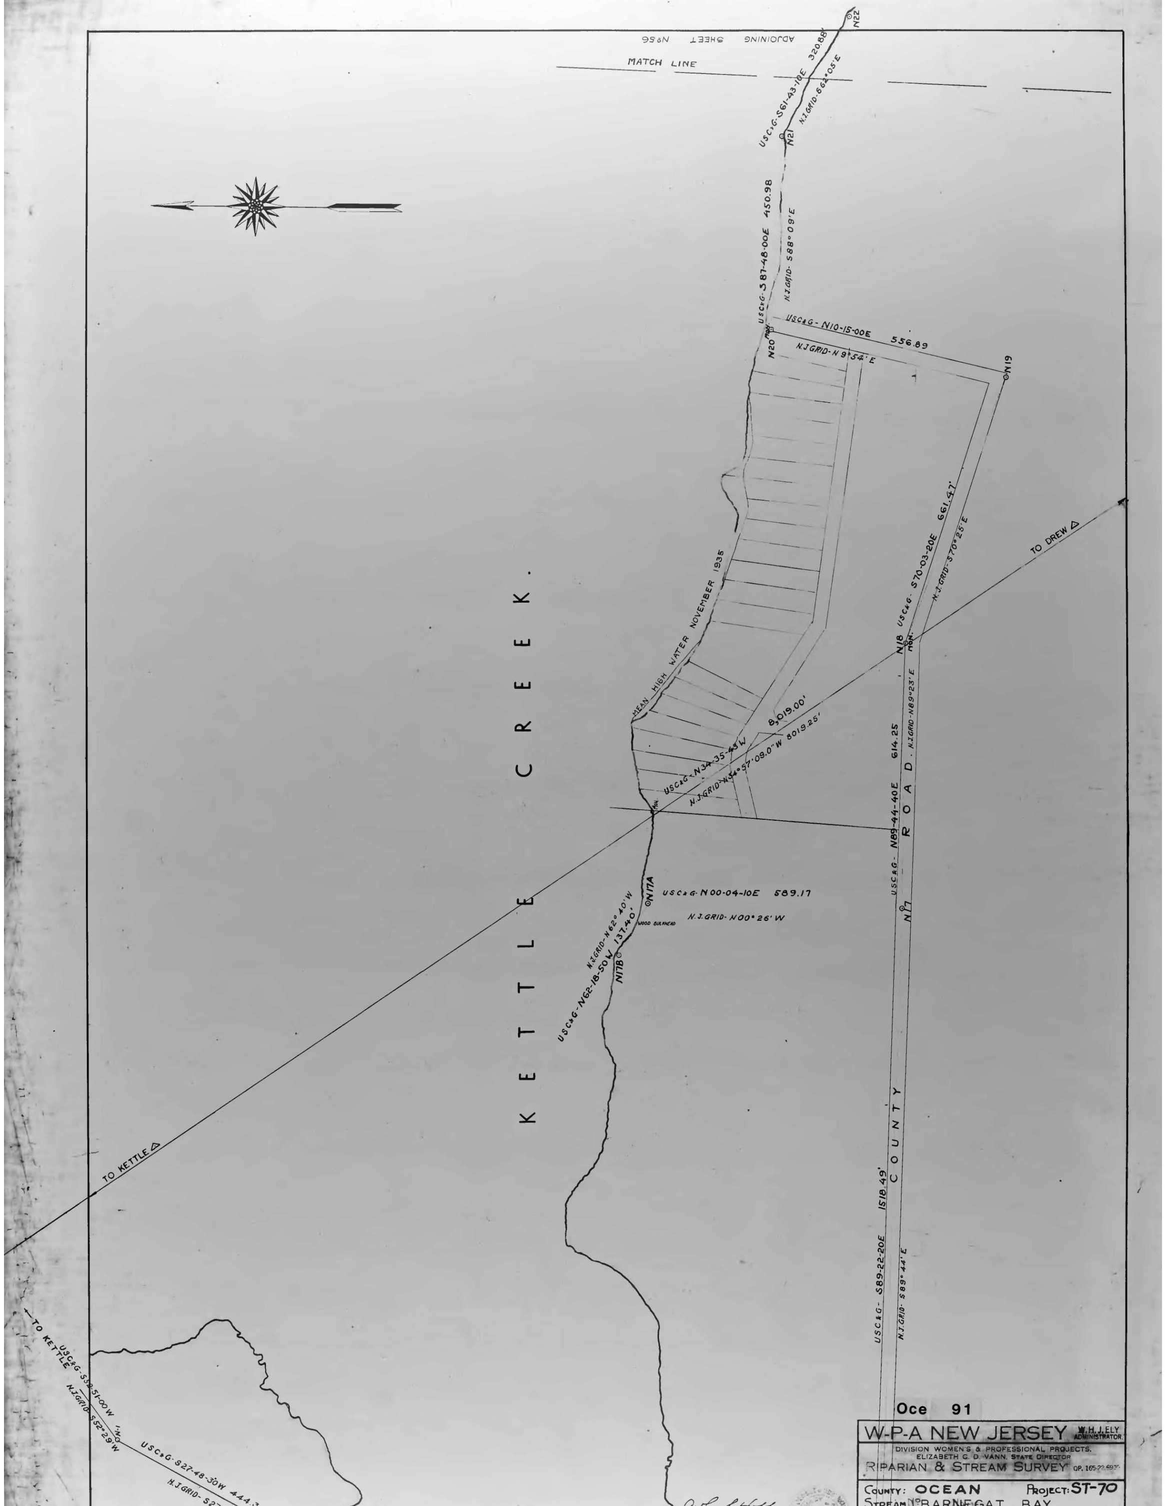

Arthur S. Hobby
State Supervisor

Oce 91

W-P-A NEW JERSEY W.H.J.ELY ADMINISTRATOR.

DIVISION WOMEN'S & PROFESSIONAL PROJECTS.
ELIZABETH C. D. VANN, STATE DIRECTOR
RIPARIAN & STREAM SURVEY OP. 165-22-6935

COUNTY: **OCEAN** PROJECT: **ST-70**
STREAM Nº BARNEGAT BAY
DRAINAGE BASIN
SCALE 1"=100'
SHEET Nº 55 OF 119 FIELD BOOK 17
Drawn by R.W. Morris Checked by B. Lanabee Field Supervisor
DATE 5|27|36 APPROVED

COUNTY FILE Nº HDQRS. FILE Nº