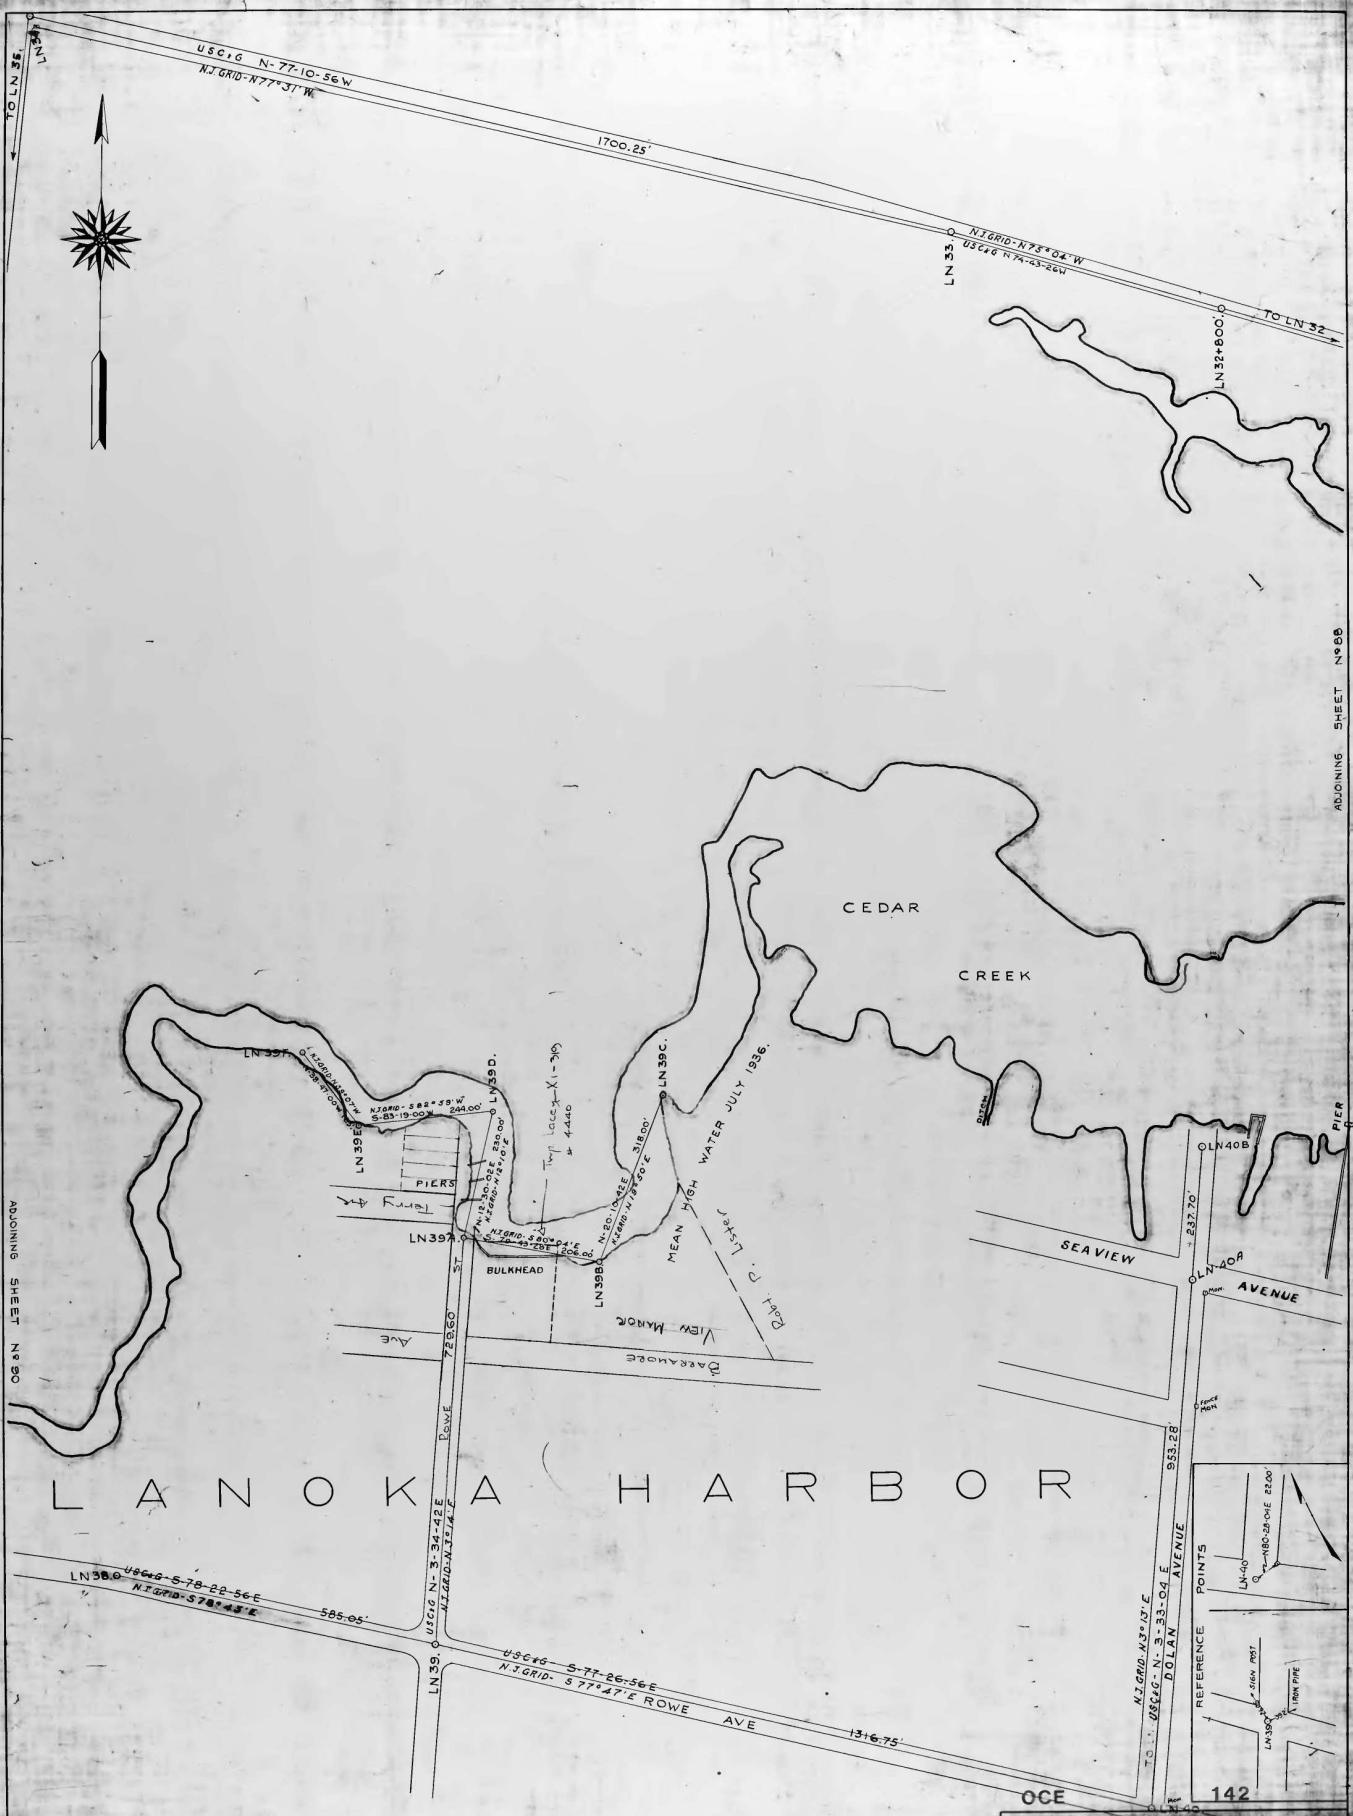

W-P-A NEW JERSEY

DIVISION-WOMEN'S & PROFESSIONAL PROJECTS.
ELIZABETH C. D. YARD, STATE DIRECTOR

RIPARIAN & STREAM SURVEY

COUNTY OCEAN PROJECT ST-70

STREAM BARNEGAT BAY

DRAINAGE BASIN

SCALE 1"=100'

SHEET No 89 OF 119 FIELD BOOK 25-29.

Drawn by Hillyard Checked by G. Larrabee

DATE 9-11-36. APPROVED

FIELD SUPERVISOR

COUNTY FILE No HDQRS FILE No

Arthur J. Holly
State Supervisor

142