


12-25

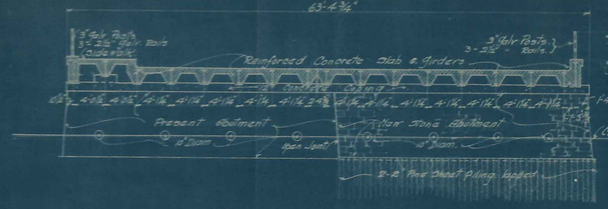


Section on Line G-G showing North Abutment Wall Etc.

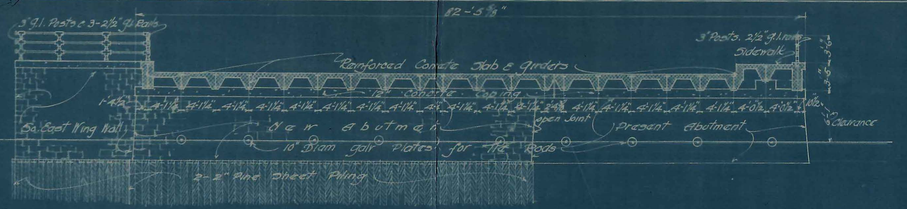

Section on Line B-B, showing South Abutment Wall Etc.

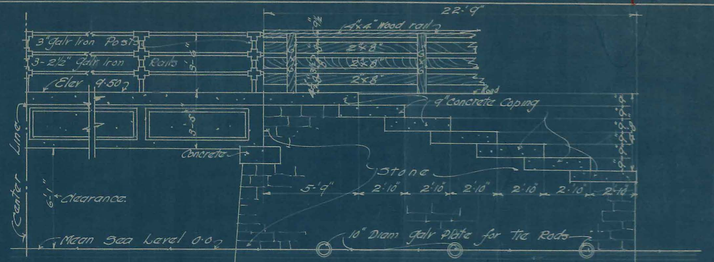


1/4" Scale Detail of North East Wing Wall.

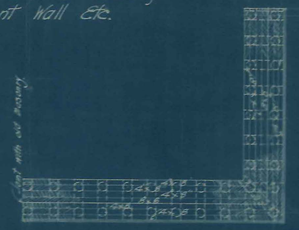



Plan of Platform for North Abutment & Wing Wall.




Plan of Platform for South Abutment & Wing Wall.

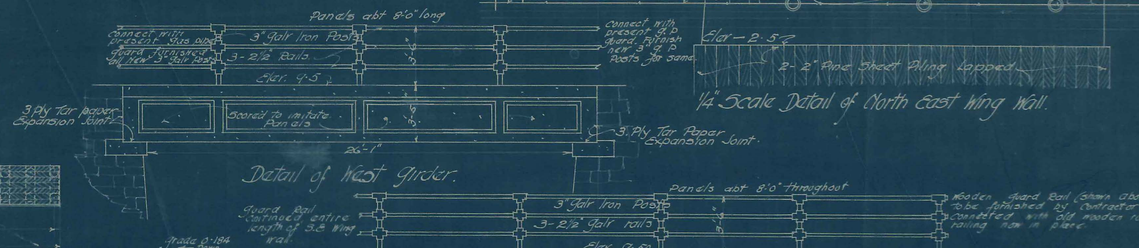

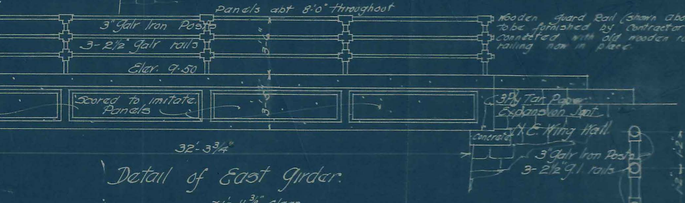


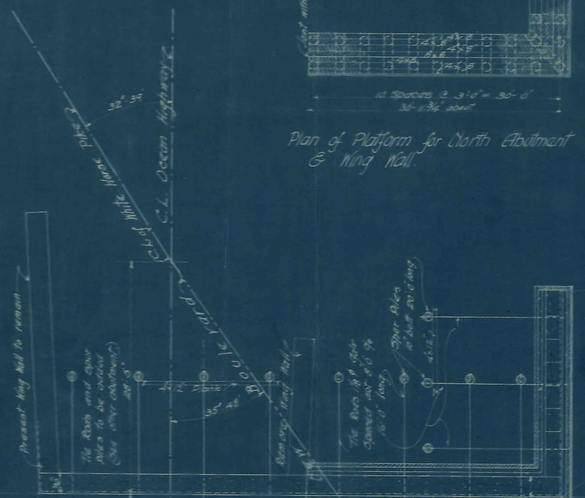


General Plan of Substructure
Scale 1/8" = 1'-0"

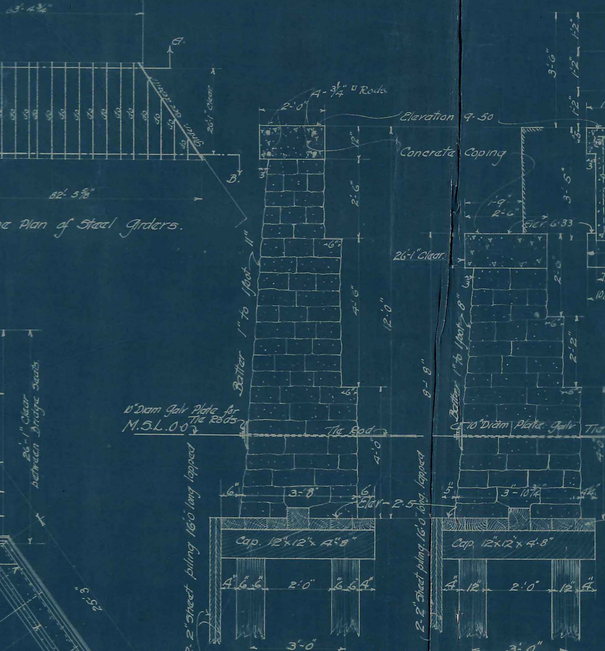

Detail of Wing Walls & Abutment Walls
1/2" Scale.

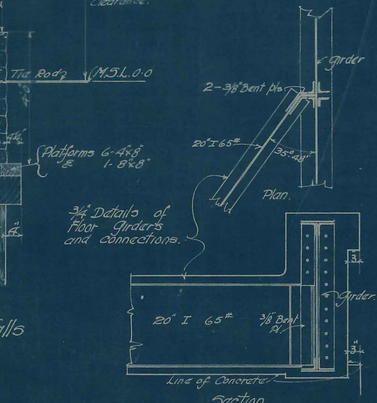

3/4" Details of Floor Girders and connections.

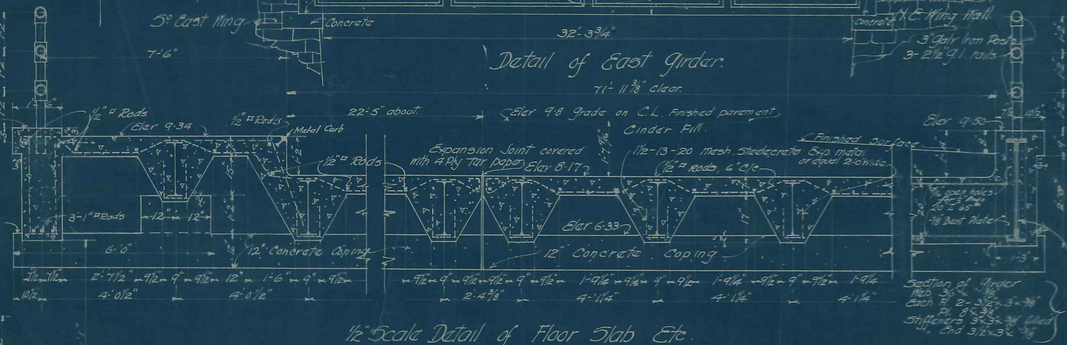

1/2" Scale Detail of Floor Slab Etc. on Line B-B.

Note

Foundation Piles 12" butt and 6" tip under bark, 30' long
Anchor " 10" " " " " "
Tie Rods standard galvanized, upset for threads. Plates 10" diam. cast iron, galvanized.
Foundation of Road bed to be cinders
Gravel wearing surface to be crowned to suit approaches. Gravel 8" thick, compacted.
Stone from Wing walls, to be removed, may be used in constructing new work.

PLAN OF RECONSTRUCTION OF ABSECON CREEK BRIDGE on LINE OF ABSECON-ATLANTIC CITY BOULEVARD ——— 1915

Recommended for Approval....1915. Submitted 7/12 1915

Engineer. Engineer for Atlantic Co.

Approved 10/9 1915 Approved 7/12 1915

State Commr of Public Roads Director.

Sheet No 17 of 20.