1883

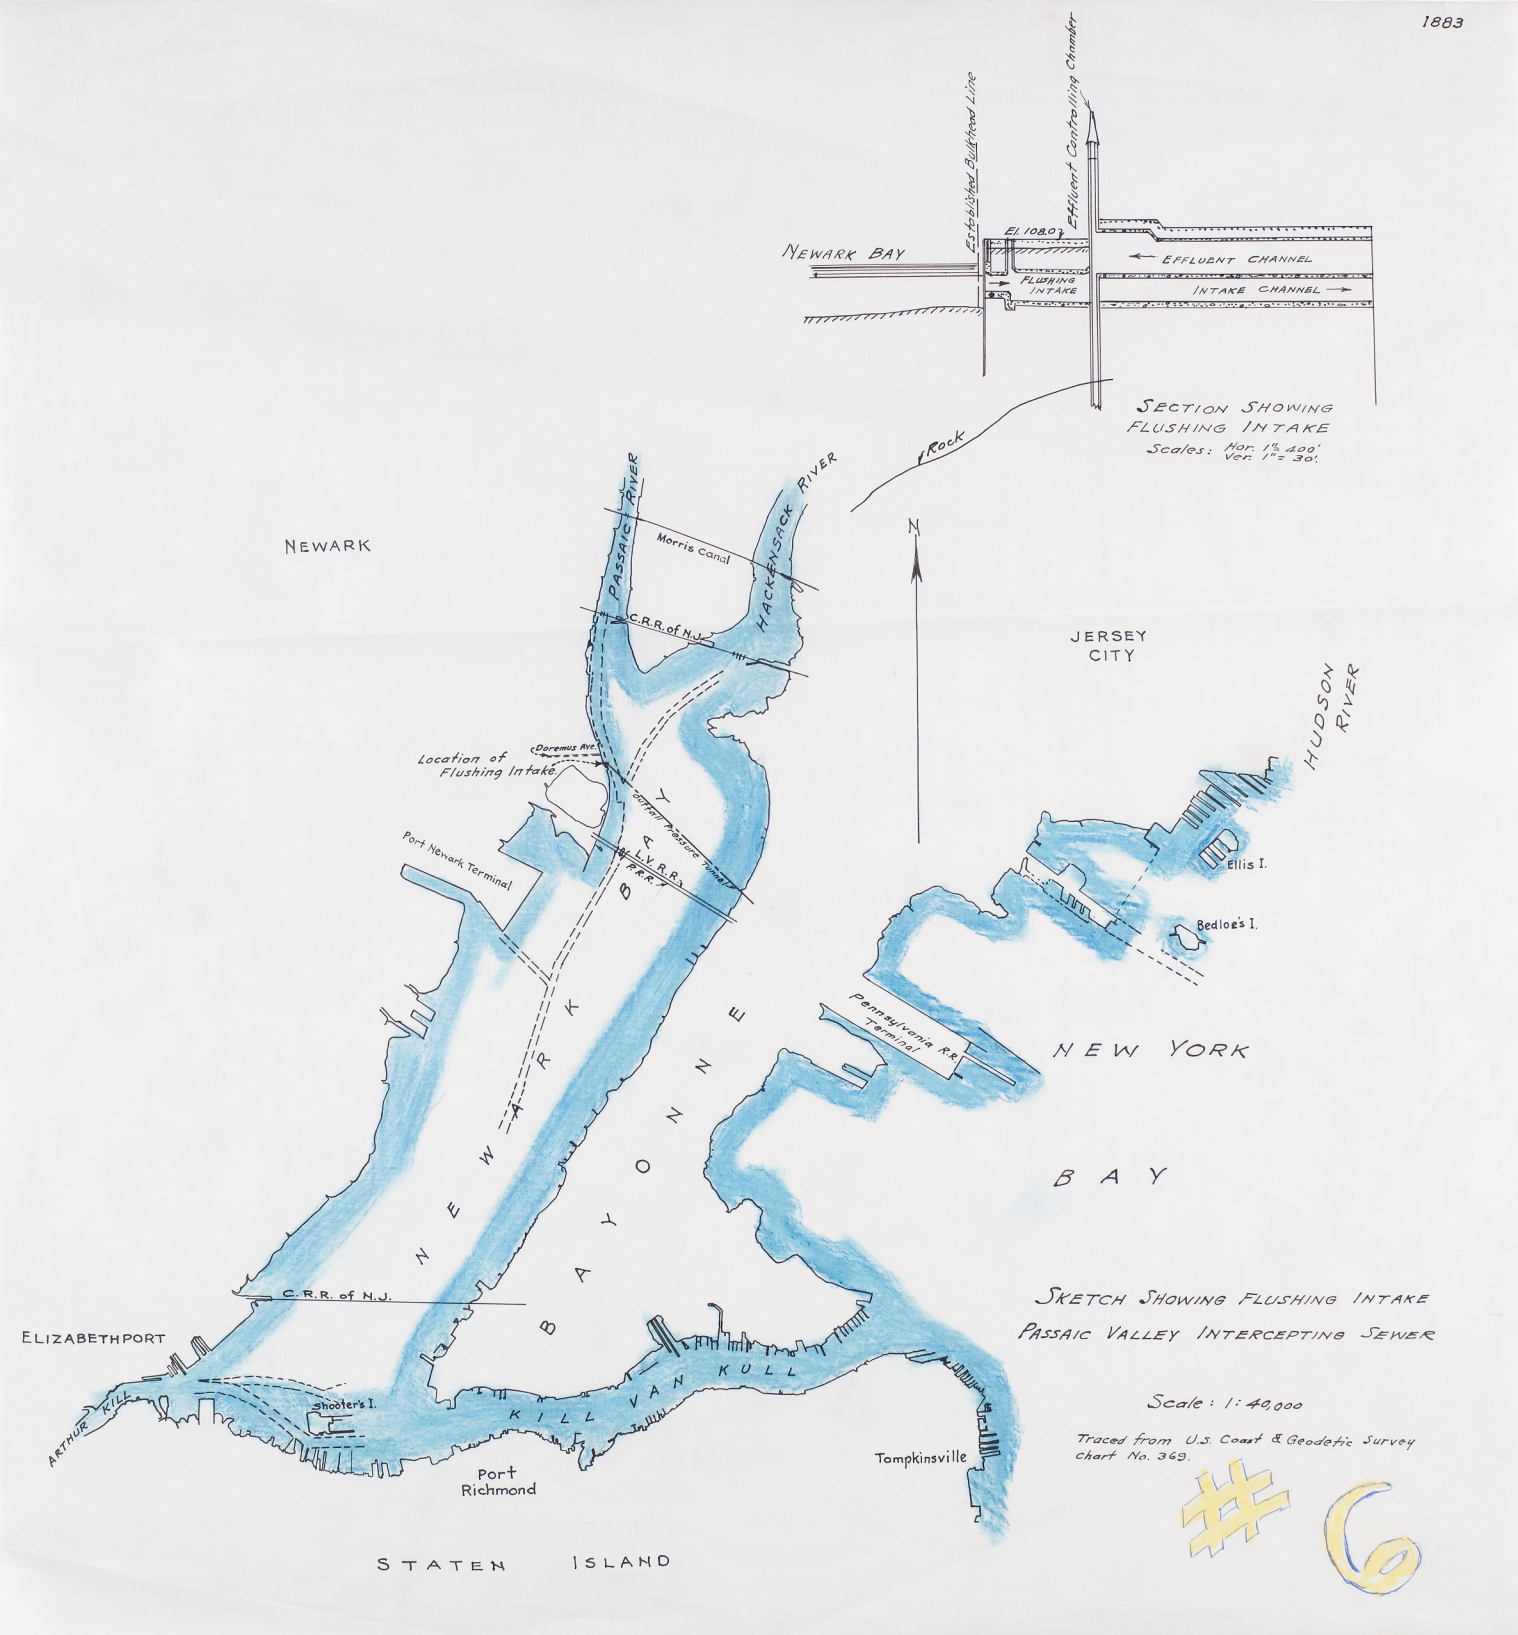
Extra Strong Bulkhead Line
Effluent Controlling Chamber
El. 108.0
NEWARK BAY
EFFLUENT CHANNEL
FLUSHING INTAKE
INTAKE CHANNEL
Rock
SECTION SHOWING FLUSHING INTAKE
Scales: Hor. 1" = 400'
Ver. 1" = 30'
NEWARK
PASSAIC RIVER
Morris Canal
HACKENSACK RIVER
C.R.R. of N.J.
JERSEY CITY
HUDSON RIVER
Location of Flushing Intake
Doremus Ave.
Outfall Pressure Tunnel
L.V.R.R.
P.R.R.
Port Newark Terminal
Ellis I.
Bedloe's I.
NEWARK BAY
BAYONNE
Pennsylvania R.R. Terminal
NEW YORK BAY
C.R.R. of N.J.
ELIZABETHPORT
ARTHUR KILL
Shooter's I.
KILL VAN KULL
Port Richmond
Tompkinsville
STATEN ISLAND
N
SKETCH SHOWING FLUSHING INTAKE
PASSAIC VALLEY INTERCEPTING SEWER
Scale: 1:40,000
Traced from U.S. Coast & Geodetic Survey chart No. 369.

#6