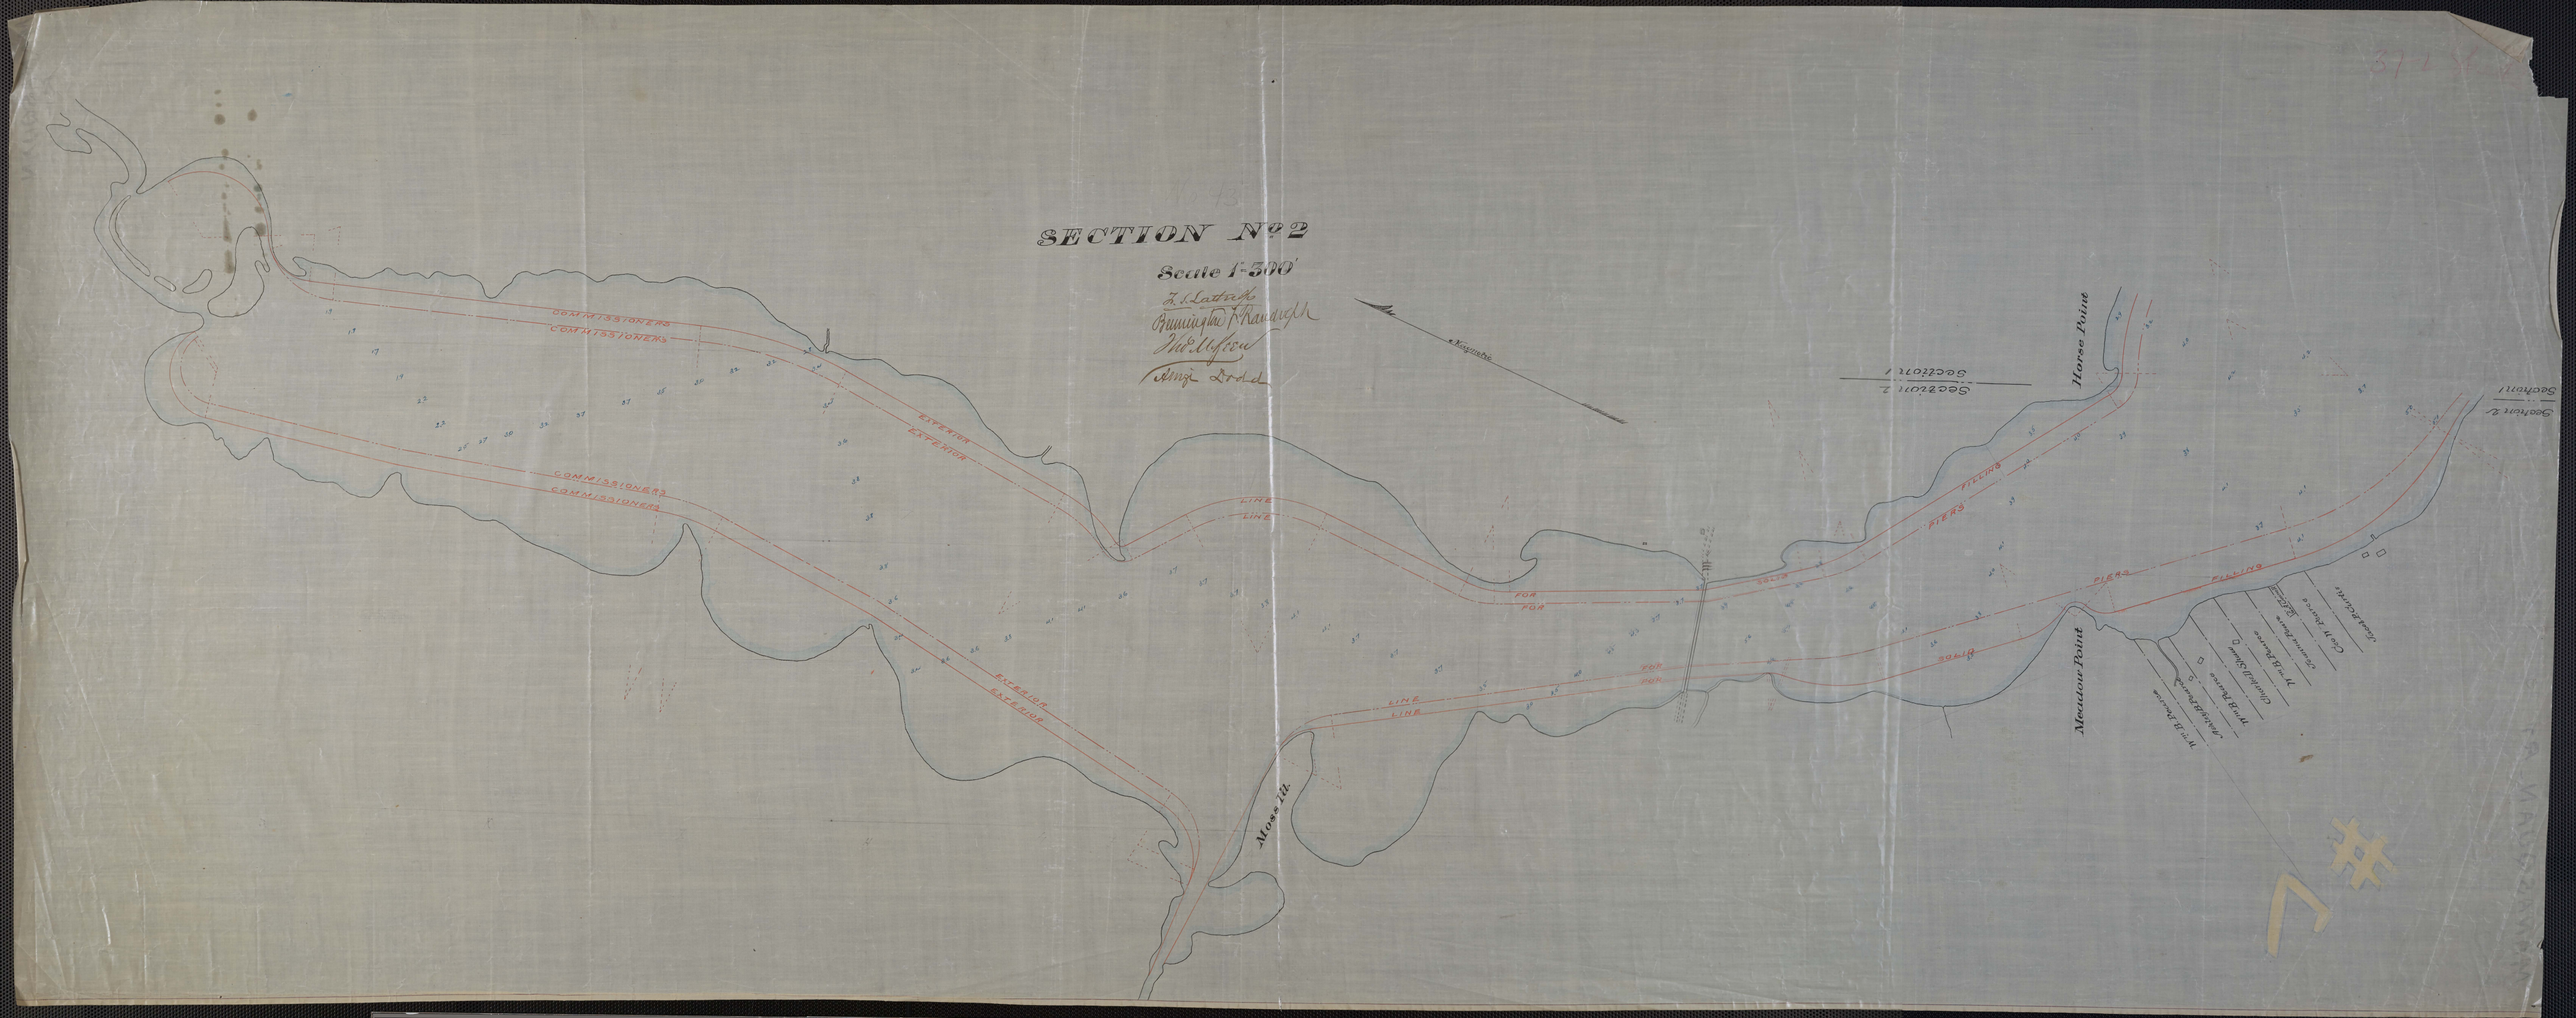

SECTION Nº 2
Scale 1-500'
L. Latrobe
Bennington F. Randolph
Chief Engr
Wenzl Dodd
Section 2
Section 1
Section 2
Section 1
COMMISSIONERS
COMMISSIONERS
EXTERIOR
EXTERIOR
COMMISSIONERS
COMMISSIONERS
EXTERIOR
EXTERIOR
LINE
LINE
FOR
FOR
LINE
LINE
FOR
FOR
PIERS
FILLING
PIERS
FILLING
Horse Point
Meadow Point
Mose Lt.
Magnetic
W. P. Bowman
W. P. Bowman
Chas. W. Parker
W. P. Bowman
Chas. W. Parker
W. P. Bowman
Chas. W. Parker