
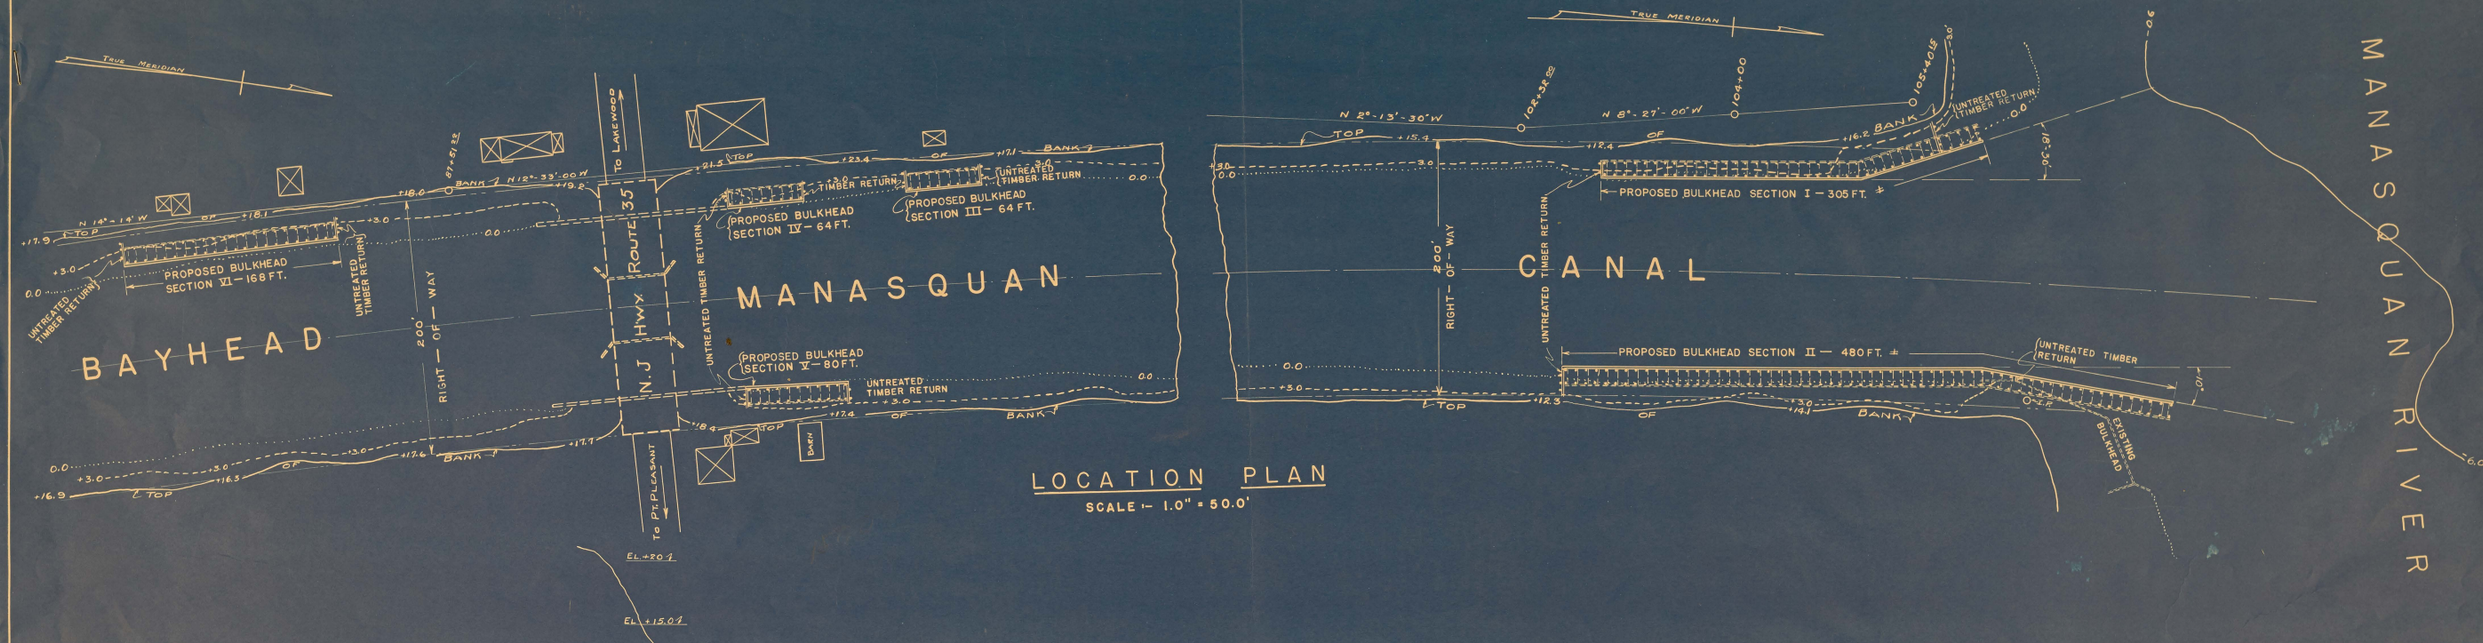



LOCATION PLAN

SCALE :- 1.0" = 50.0'


TYPICAL SECTION NORTH OF ANGLE POINT
SECTION II OF BULKHEAD
SCALE : 1.0" = 5.0' HOR. & VERT.

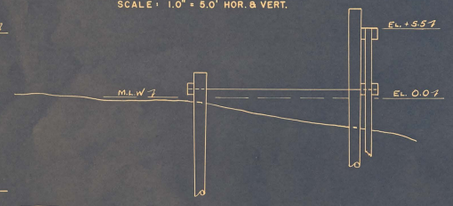


TYPICAL SECTION SOUTH OF ANGLE POINT
SECTION I OF BULKHEAD
SCALE : 1.0" = 5.0' HOR. & VERT.

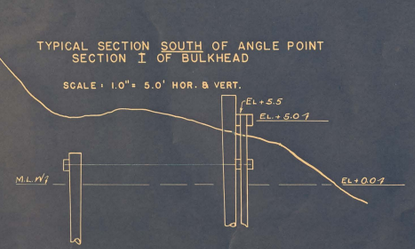


TYPICAL SECTION NORTH OF ANGLE POINT
SECTION I OF BULKHEAD
SCALE : 1.0" = 5.0' HOR. & VERT.

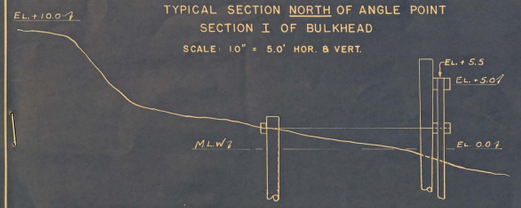


TYPICAL SECTION
SECTION IV OF BULKHEAD
SCALE : 1.0" = 5.0' HOR. & VERT.

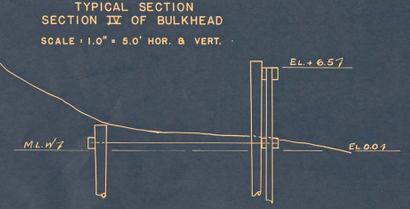


TYPICAL SECTION
SECTION III OF BULKHEAD
SCALE : 1.0" = 5.0' HOR. & VERT.

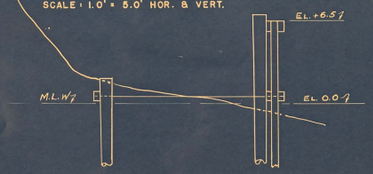


TYPICAL SECTION SOUTH OF ANGLE POINT
SECTION II OF BULKHEAD
SCALE : 1.0" = 5.0' HOR. & VERT.

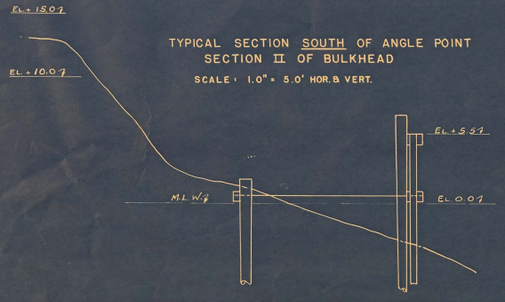

TYPICAL SECTION
SECTION VI OF BULKHEAD
SCALE : 1.0" = 5.0' HOR. & VERT.

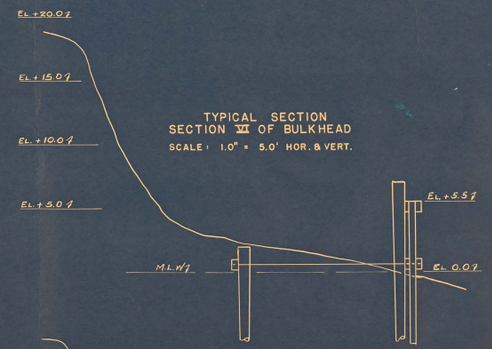

TYPICAL SECTION
SECTION V OF BULKHEAD
SCALE : 1.0" = 5.0' HOR. & VERT.

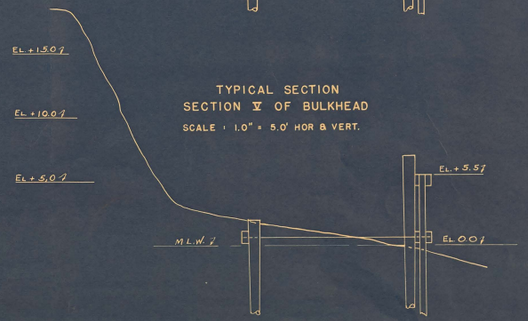

ALL ELEVATIONS REFER TO LOCAL MEAN LOW WATER.

STATE OF NEW JERSEY
BOARD OF COMMERCE AND NAVIGATION

PLAN OF

PROPOSED BULKHEAD UNDER CONTRACT 92 IN THE

BAYHEAD-MANASQUAN CANAL

BOROUGH OF POINT PLEASANT

OCEAN COUNTY NEW JERSEY.


SCALE- AS INDICATED NOVEMBER 1934.


SHEET 1 OF 3 SHEETS.


Victor Delineau


DIRECTOR AND CHIEF ENGINEER

NOTE: All Wales shall extend 2' to 3' beyond the ends of each section of bulkhead except at the south ends of section IV & V which shall be flush.

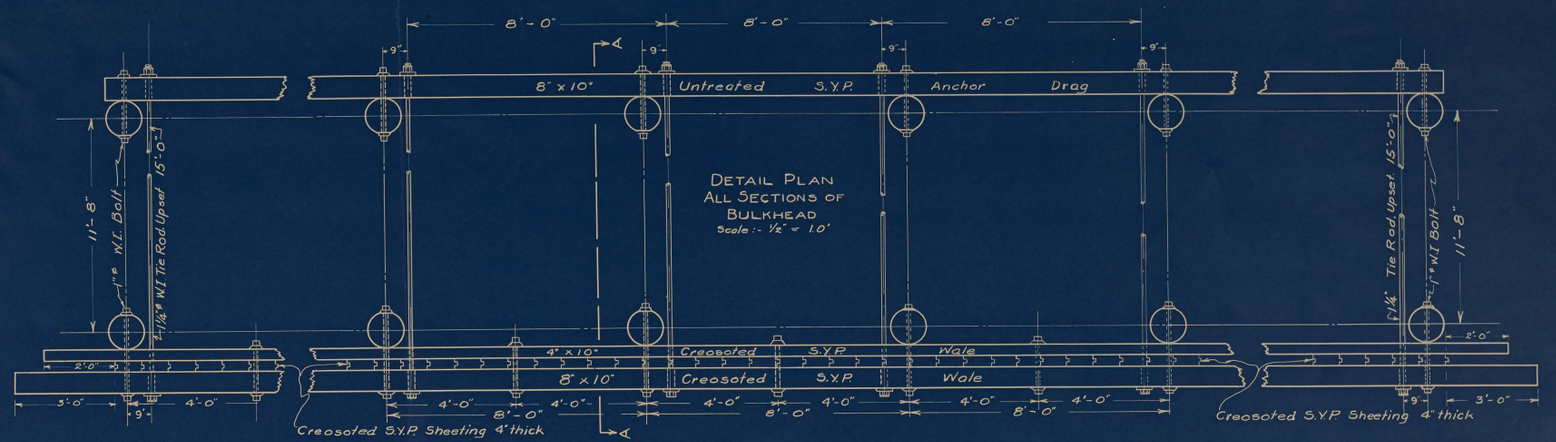


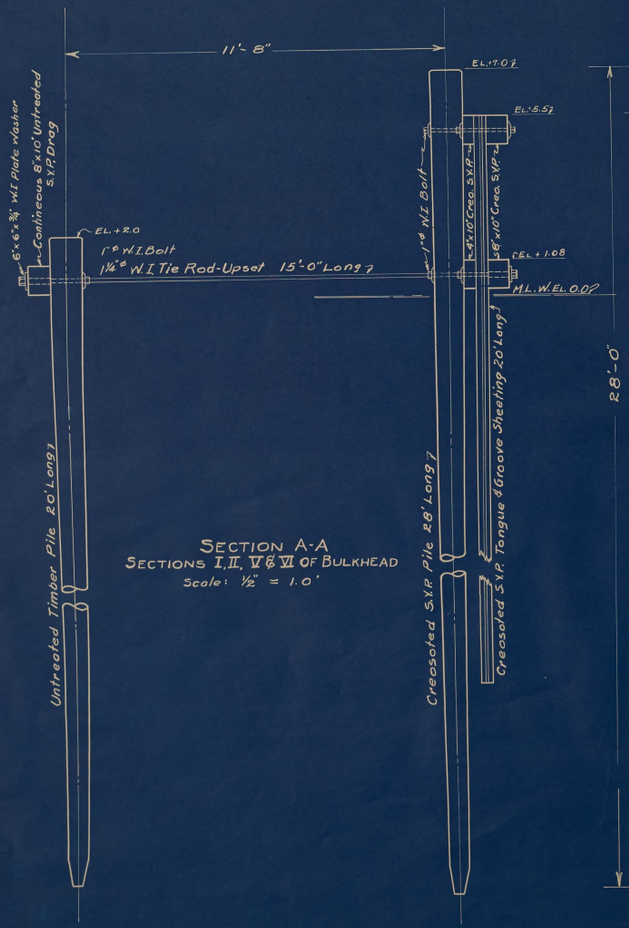

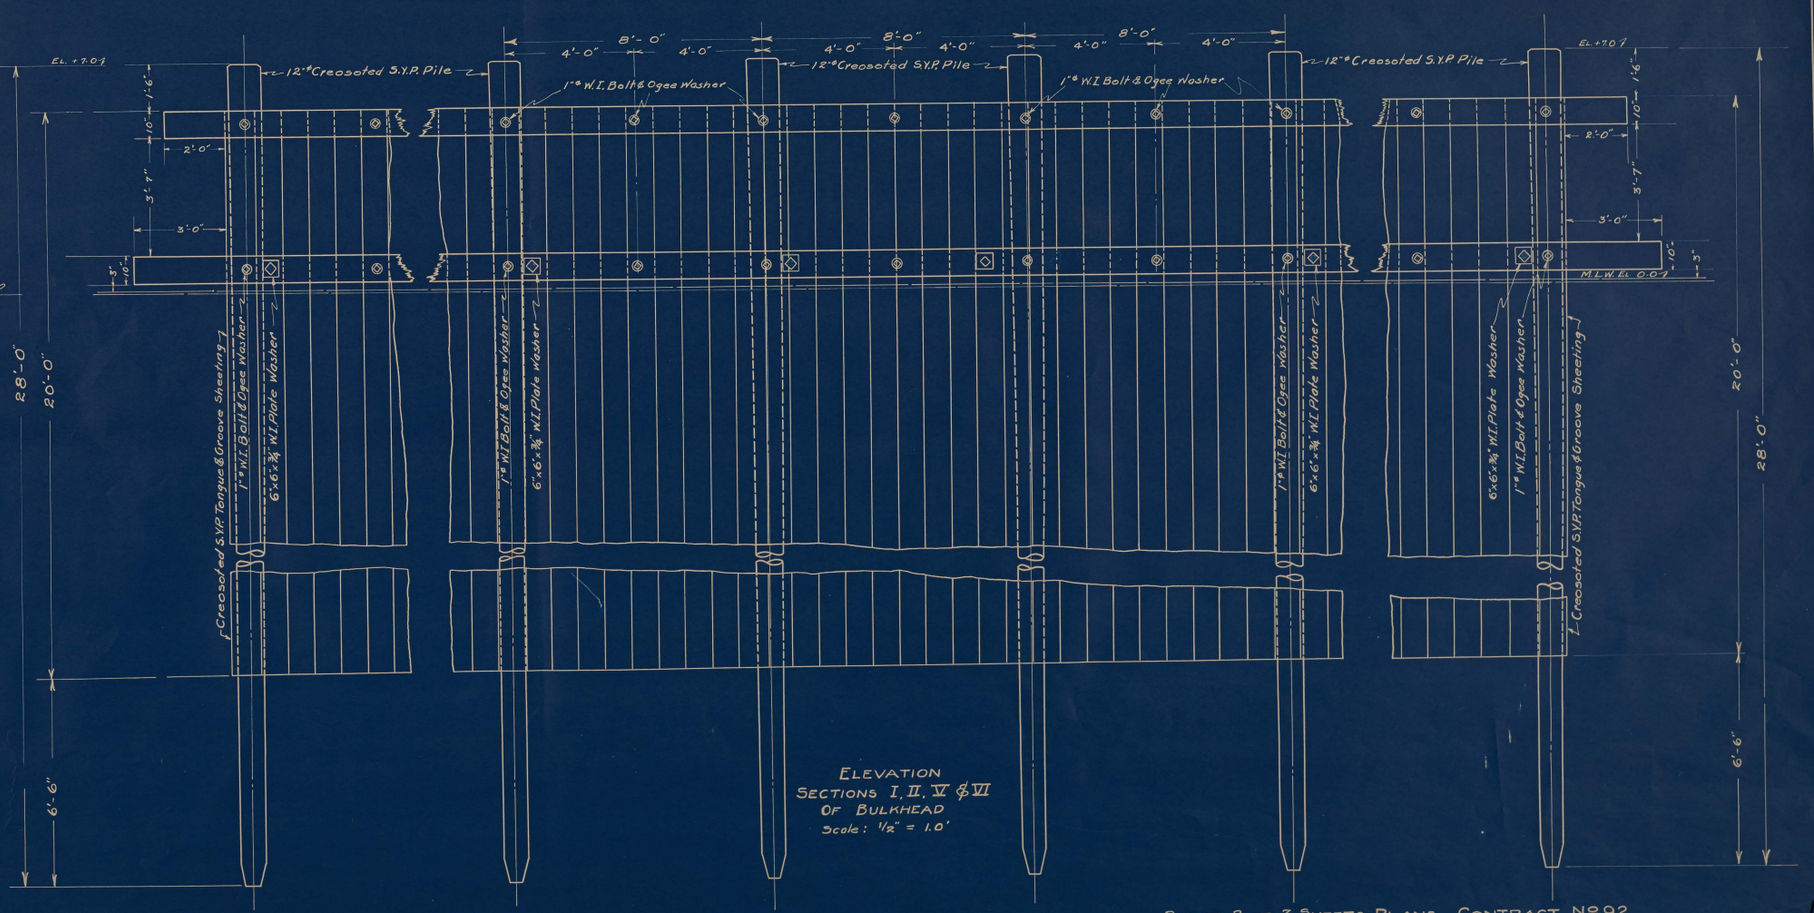


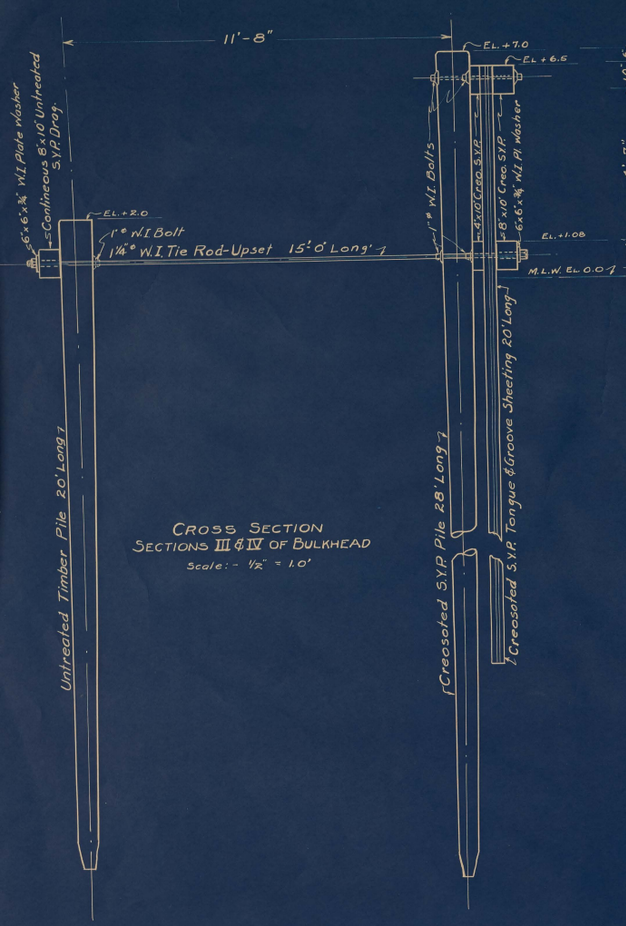


CROSS SECTION
SECTIONS III & IV OF BULKHEAD
Scale: - ½" = 1.0'

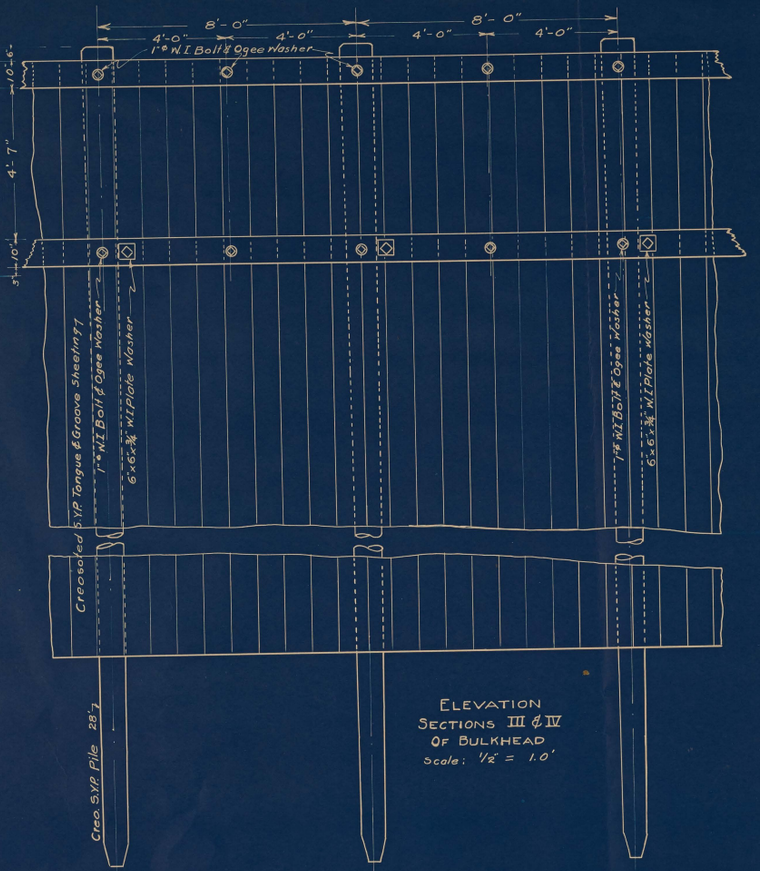


ELEVATION
SECTIONS III & IV
OF BULKHEAD
Scale: ½" = 1.0'

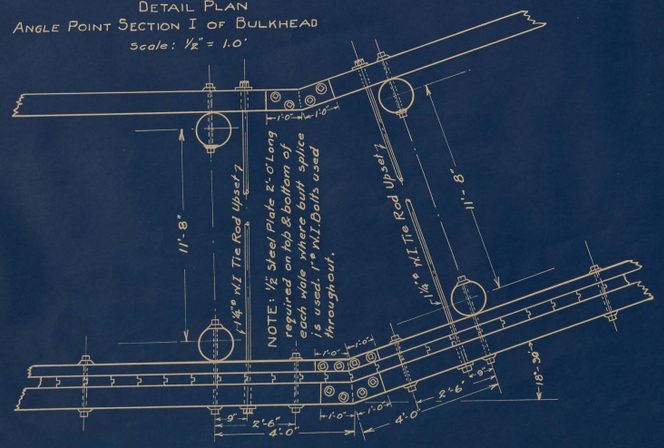


DETAIL PLAN
ANGLE POINT SECTION I OF BULKHEAD
Scale: ½" = 1.0'

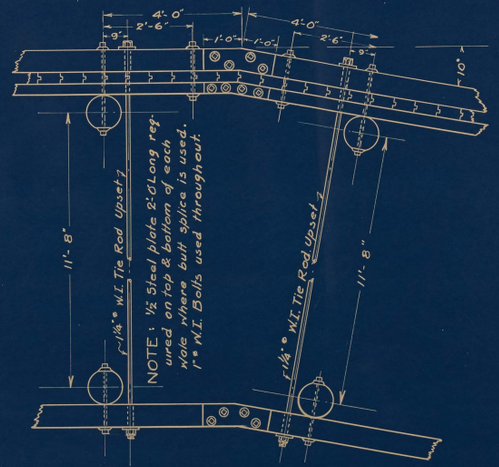

DETAIL PLAN
ANGLE POINT SECTION II OF BULKHEAD
Scale: ½" = 1.0'

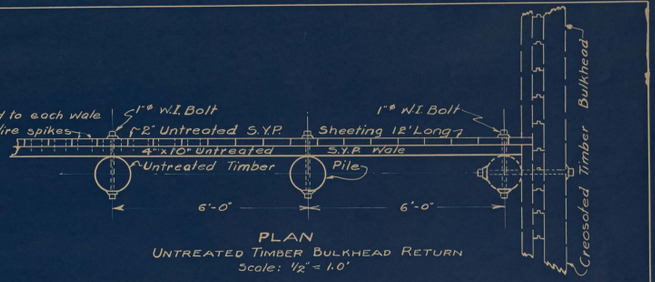

PLAN
UNTREATED TIMBER BULKHEAD RETURN
Scale: ½" = 1.0'

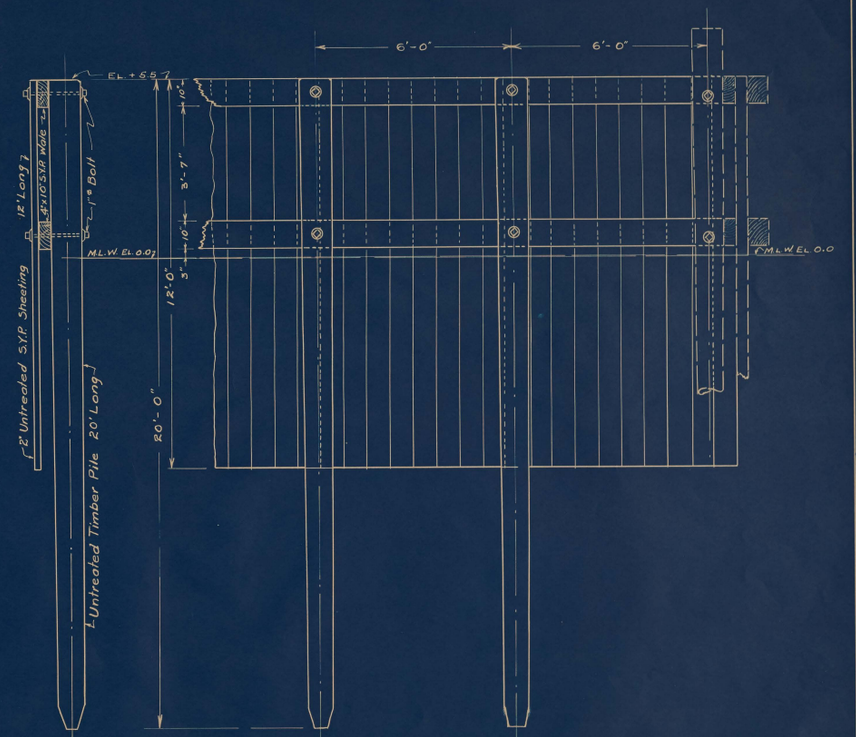

CROSS SECTION
UNTREATED TIMBER BULKHEAD RETURN
Scale: ½" = 1.0'

ELEVATION
UNTREATED TIMBER BULKHEAD RETURN
Scale: ½" = 1.0'

NOTE: Upper wale & sheet piling of RETURN BULKHEAD to be raised 1.0'- to elevation +6.5 at SECTIONS III & IV of CREOSOTED TIMBER BULKHEAD.