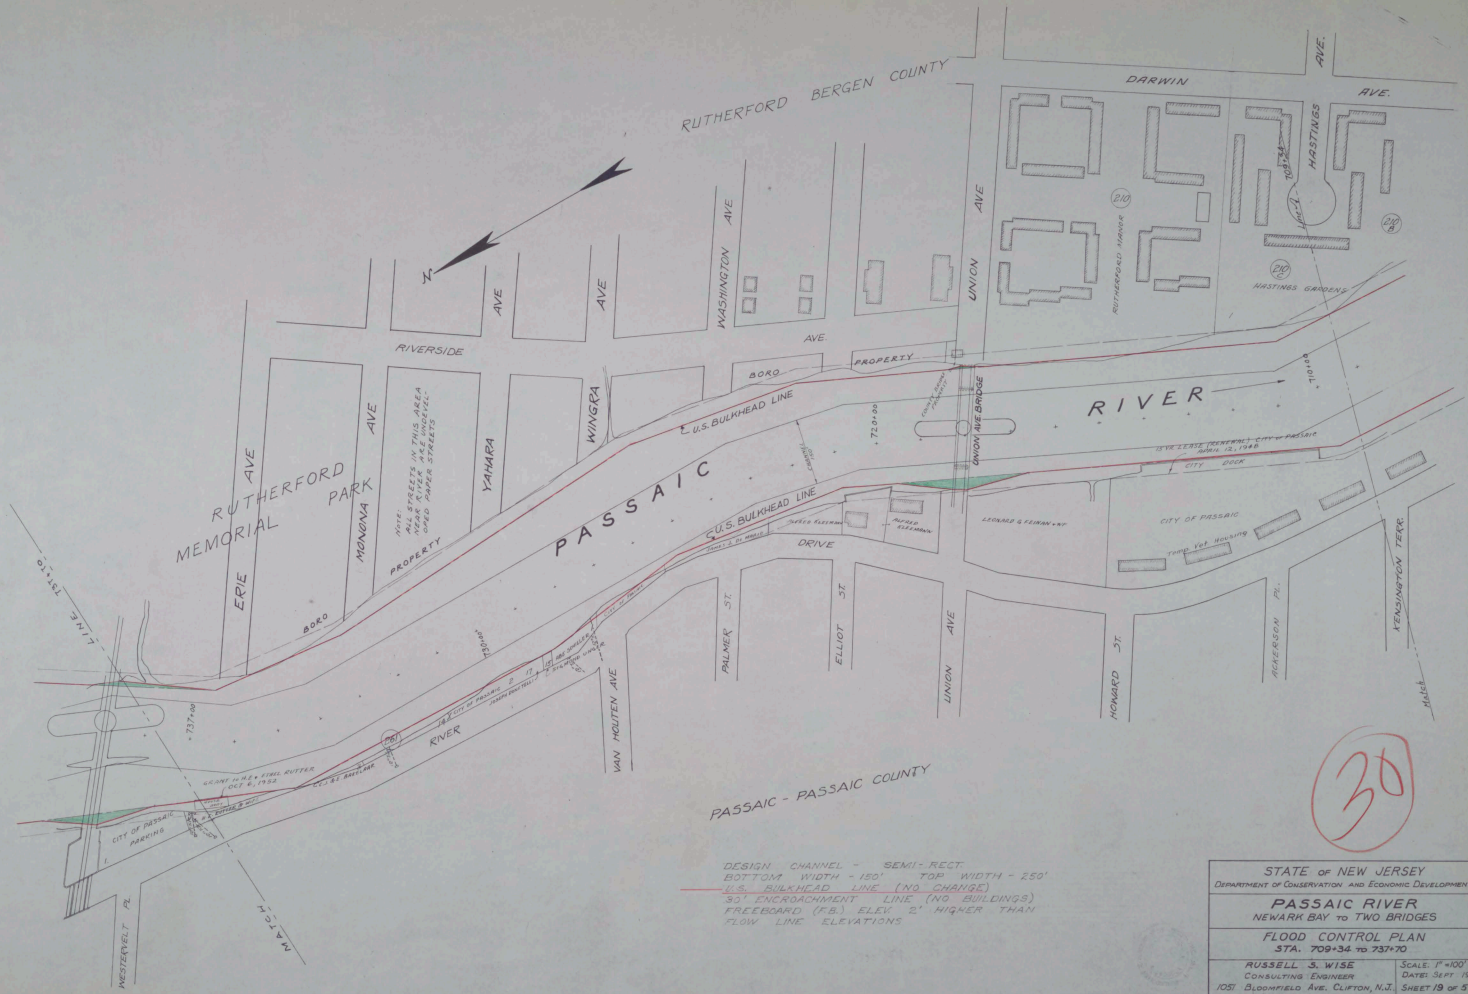


DESIGN CHANNEL - SEMI-RECT.
BOTTOM WIDTH - 150' TOP WIDTH - 250'
U.S. BULKHEAD LINE (NO CHANGE)
50' ENCROACHMENT LINE (NO BUILDINGS)
FREEBOARD (F.B.) ELEV. 2' HIGHER THAN FLOW LINE ELEVATIONS

30

STATE OF NEW JERSEY DEPARTMENT OF CONSERVATION AND ECONOMIC DEVELOPMENT	
PASSAIC RIVER NEWARK BAY TO TWO BRIDGES	
FLOOD CONTROL PLAN STA. 709+34 TO 737+70	
RUSSELL S. WISE CONSULTING ENGINEER 1051 BLOOMFIELD AVE. CLIFTON, N.J.	SCALE: 1" = 100' DATE: SEPT 1954 SHEET 19 OF 56

825-74 (20)