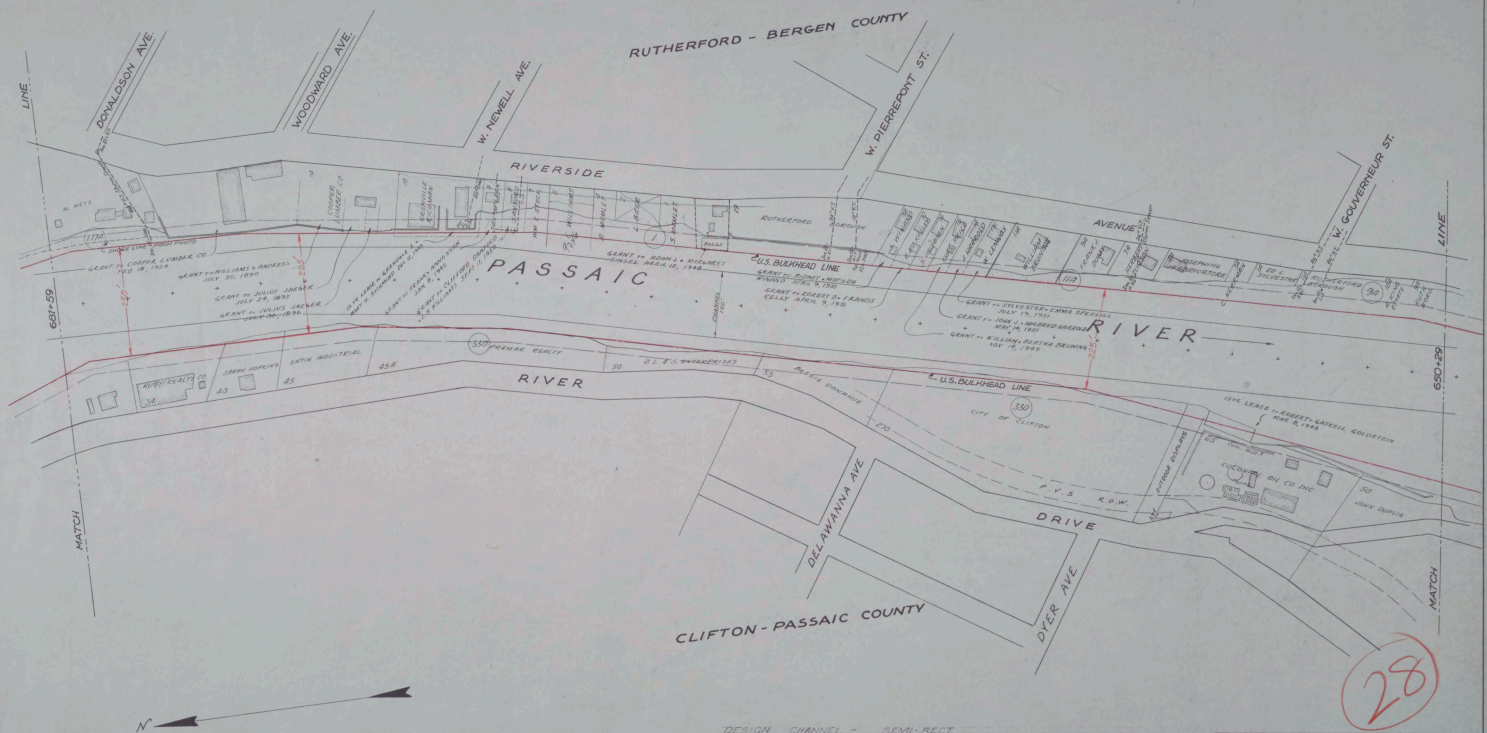

DESIGN CHANNEL - SEMI-RECT
BOTTOM WIDTH - 150', TOP WIDTH 300'-225'-250'
U.S. BULKHEAD LINE (NO CHANGE)
30' ENCROACHMENT LINE (NO BUILDINGS)
FREEBOARD EL. (F.B.) 2' HIGHER THAN FLOW LINE

28

STATE OF NEW JERSEY DEPARTMENT OF CONSERVATION AND ECONOMIC DEVELOPMENT	
PASSAIC RIVER NEWARK BAY TO TWO BRIDGES	
FLOOD CONTROL PLAN STA. 650+29 TO 681+59	
RUSSELL S. WISE CONSULTING ENGINEER 1051 BLOOMFIELD AVE., CLIFTON, N.J.	SCALE: 1" = 100' DATE: SEPT. 1954 SHEET 17 OF 36

635-10