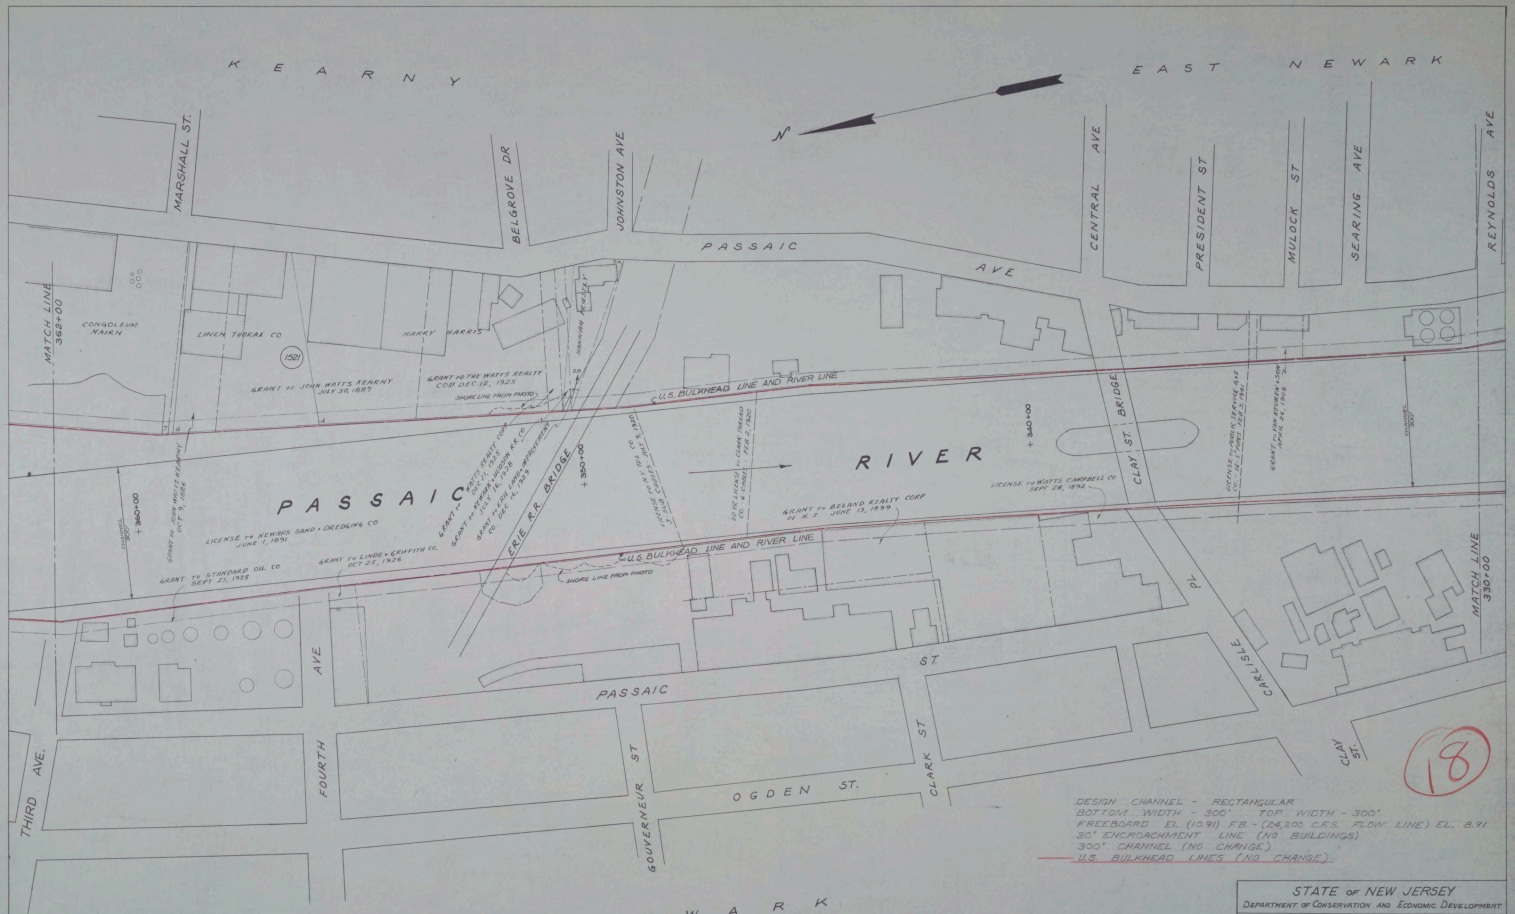

DESIGN CHANNEL - RECTANGULAR
BOTTOM WIDTH - 300' TOP WIDTH - 300'
FREEBOARD EL. (10.91) F.B. - (24,200 C.F.S. FLOW LINE) EL. 8.91
30' ENCROACHMENT LINE (NO BUILDINGS)
300' CHANNEL (NO CHANGE)
U.S. BULKHEAD LINES (NO CHANGE)

STATE OF NEW JERSEY DEPARTMENT OF CONSERVATION AND ECONOMIC DEVELOPMENT	
PASSAIC RIVER NEWARK BAY TO TWO BRIDGES	
FLOOD CONTROL PLAN STA. 330+00 TO 362+00	
RUSSELL S. WISE CONSULTING ENGINEER 1051 BLOOMFIELD AVE. CLIFTON, N.J.	SCALE: 1" = 100' DATE: SEPT 1954 SHEET 7 OF 56

625-32 (3)