112·184

112·184

CABINET A

ARM NO. 31

FOLDER NO.

SHEET NO. 112

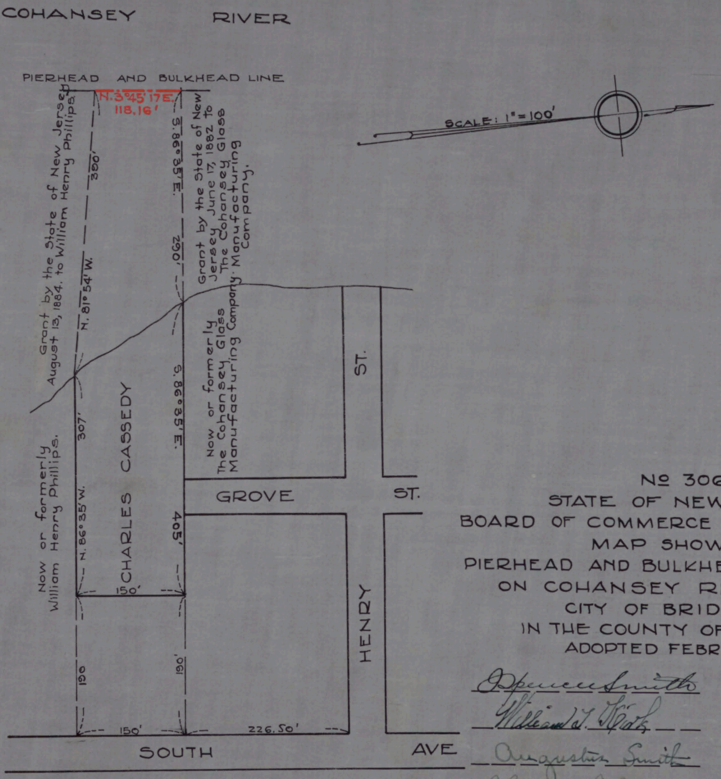
COHANSEY RIVER
PIERHEAD AND BULKHEAD LINE
N.3°45'17"E.
118.16'
SCALE: 1" = 100'
Grant by the State of New Jersey August 13, 1884. to William Henry Phillips.
380'
N. 81° 54' W.
Grant by the State of New Jersey June 17, 1882 to The Cohansey Glass Manufacturing Company.
S. 86° 35' E.
290'
Now or formerly William Henry Phillips.
307'
N. 86° 35' W.
CHARLES CASSEDY
S. 86° 35' E.
405'
Now or formerly The Cohansey Glass Manufacturing Company.
150'
190
190'
150'
226.50'
GROVE ST.
HENRY ST.
SOUTH AVE

Nº 306

STATE OF NEW JERSEY
BOARD OF COMMERCE AND NAVIGATION
MAP SHOWING
PIERHEAD AND BULKHEAD LINE
ON COHANSEY RIVER IN THE
CITY OF BRIDGETON
IN THE COUNTY OF CUMBERLAND
ADOPTED FEBRUARY 17, 1930.

J. Spencer Smith Wm. A. Dorsey

William T. John

Augustus Smith

Thos. H.

Attest Victor Gelineau
DIRECTOR AND CHIEF ENGINEER

112·184