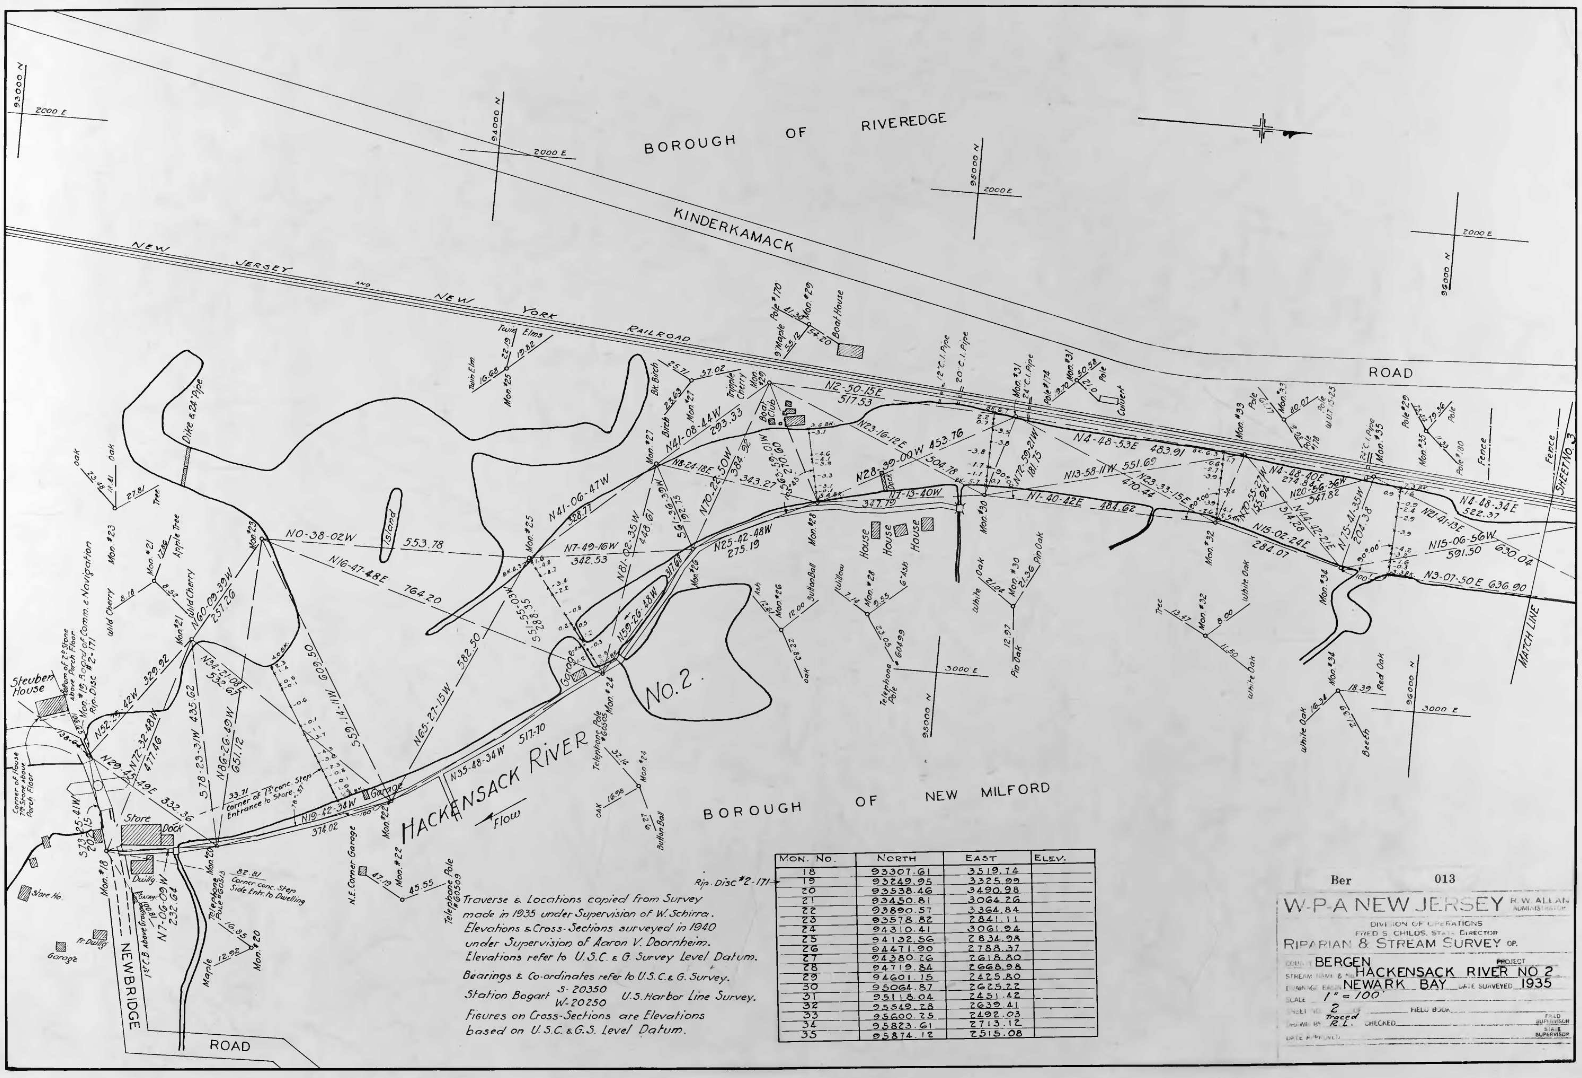

Traverse & Locations copied from Survey made in 1935 under Supervision of W. Schirra. Elevations & Cross-Sections surveyed in 1940 under Supervision of Aaron V. Doornheim. Elevations refer to U.S.C. & G. Survey Level Datum.

Bearings & Co-ordinates refer to U.S.C. & G. Survey.

Station Bogart S-20350 W-20250 U.S. Harbor Line Survey.

Figures on Cross-Sections are Elevations based on U.S.C. & G.S. Level Datum.

Mon. No.	North	East	Elev.
18	93307.61	3519.74	
19	93249.95	3325.99	
20	93538.46	3490.98	
21	93450.81	3064.26	
22	93890.57	3364.84	
23	93578.82	2841.11	
24	94310.41	3061.94	
25	94132.56	2834.98	
26	94471.90	2788.37	
27	94380.26	2618.80	
28	94719.84	2668.98	
29	94601.15	2425.80	
30	95064.87	2625.22	
31	95118.04	2451.42	
32	95549.28	2639.41	
33	95600.25	2492.03	
34	95823.61	2713.12	
35	95874.12	2515.08	

Ber 013

W-P-A NEW JERSEY

R.W. ALLAN ADMINISTRATOR

DIVISION OF OPERATIONS
FRED S. CHILDS, STATE DIRECTOR

RIPARIAN & STREAM SURVEY OP.

COUNTY BERGEN PROJECT
STREAM NAME & NO. HACKENSACK RIVER NO 2
DRAINAGE BASIN NEWARK BAY DATE SURVEYED 1935
SCALE 1" = 100'
SHEET NO. 2 OF ____ FIELD BOOK ____
DRAWN BY Traced R.L. CHECKED ____ FIELD SUPERVISOR
DATE APPROVED ____ STATE SUPERVISOR