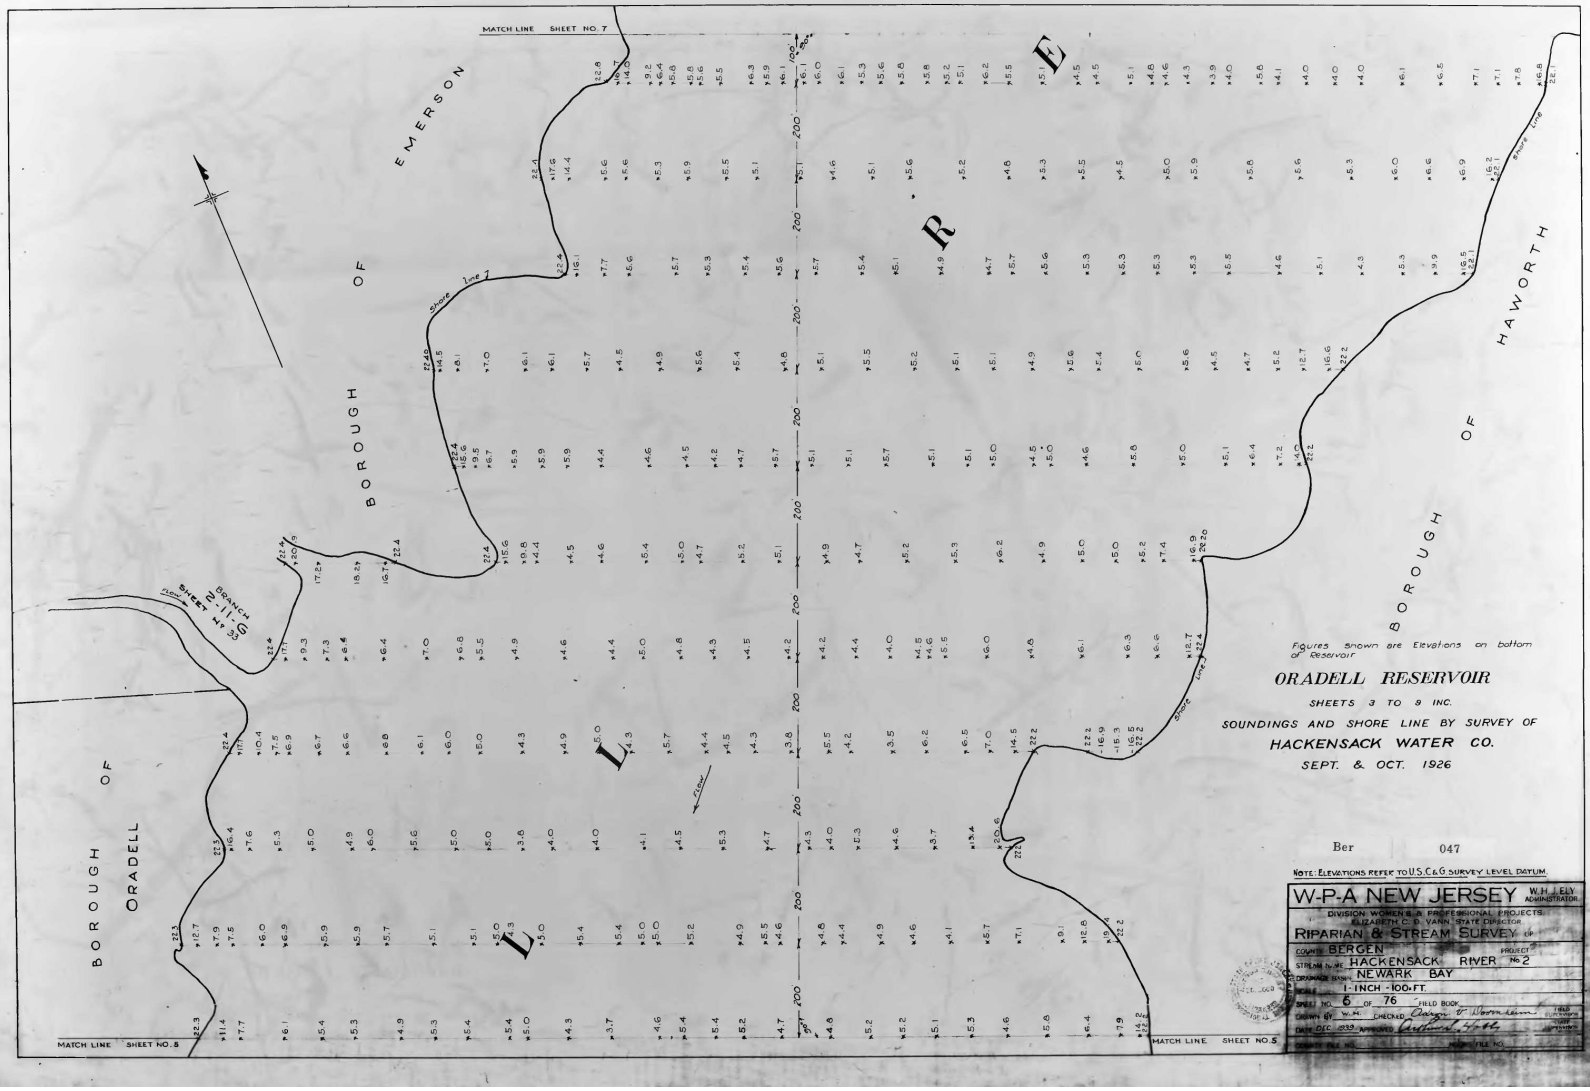
MATCH LINE SHEET NO. 7
BOROUGH OF EMERSON
BOROUGH OF HAWORTH
BOROUGH OF ORADELL
BRANCH
SHEET No 33
Flow
Shore Line
Figures shown are Elevations on bottom of Reservoir
ORADELL RESERVOIR
SHEETS 3 TO 9 INC.
SOUNDINGS AND SHORE LINE BY SURVEY OF
HACKENSACK WATER CO.
SEPT. & OCT. 1926
Ber 047
NOTE: ELEVATIONS REFER TO U.S.C.&G. SURVEY LEVEL DATUM.
W-P-A NEW JERSEY
W.H. J. ELY ADMINISTRATOR
DIVISION WOMEN'S & PROFESSIONAL PROJECTS
ELIZABETH C. D. VANN, STATE DIRECTOR
RIPARIAN & STREAM SURVEY
COUNTY BERGEN
PROJECT No 2
STREAM NAME HACKENSACK RIVER
DRAINAGE BASIN NEWARK BAY
SCALE 1-INCH - 100 FT.
SHEET NO. 6 OF 76 FIELD BOOK
DRAWN BY W.H. CHECKED
DATE DEC. 1933 APPROVED
COUNTY FILE NO.
PROJECT FILE NO.
MATCH LINE SHEET NO. 5
MATCH LINE SHEET NO. 5