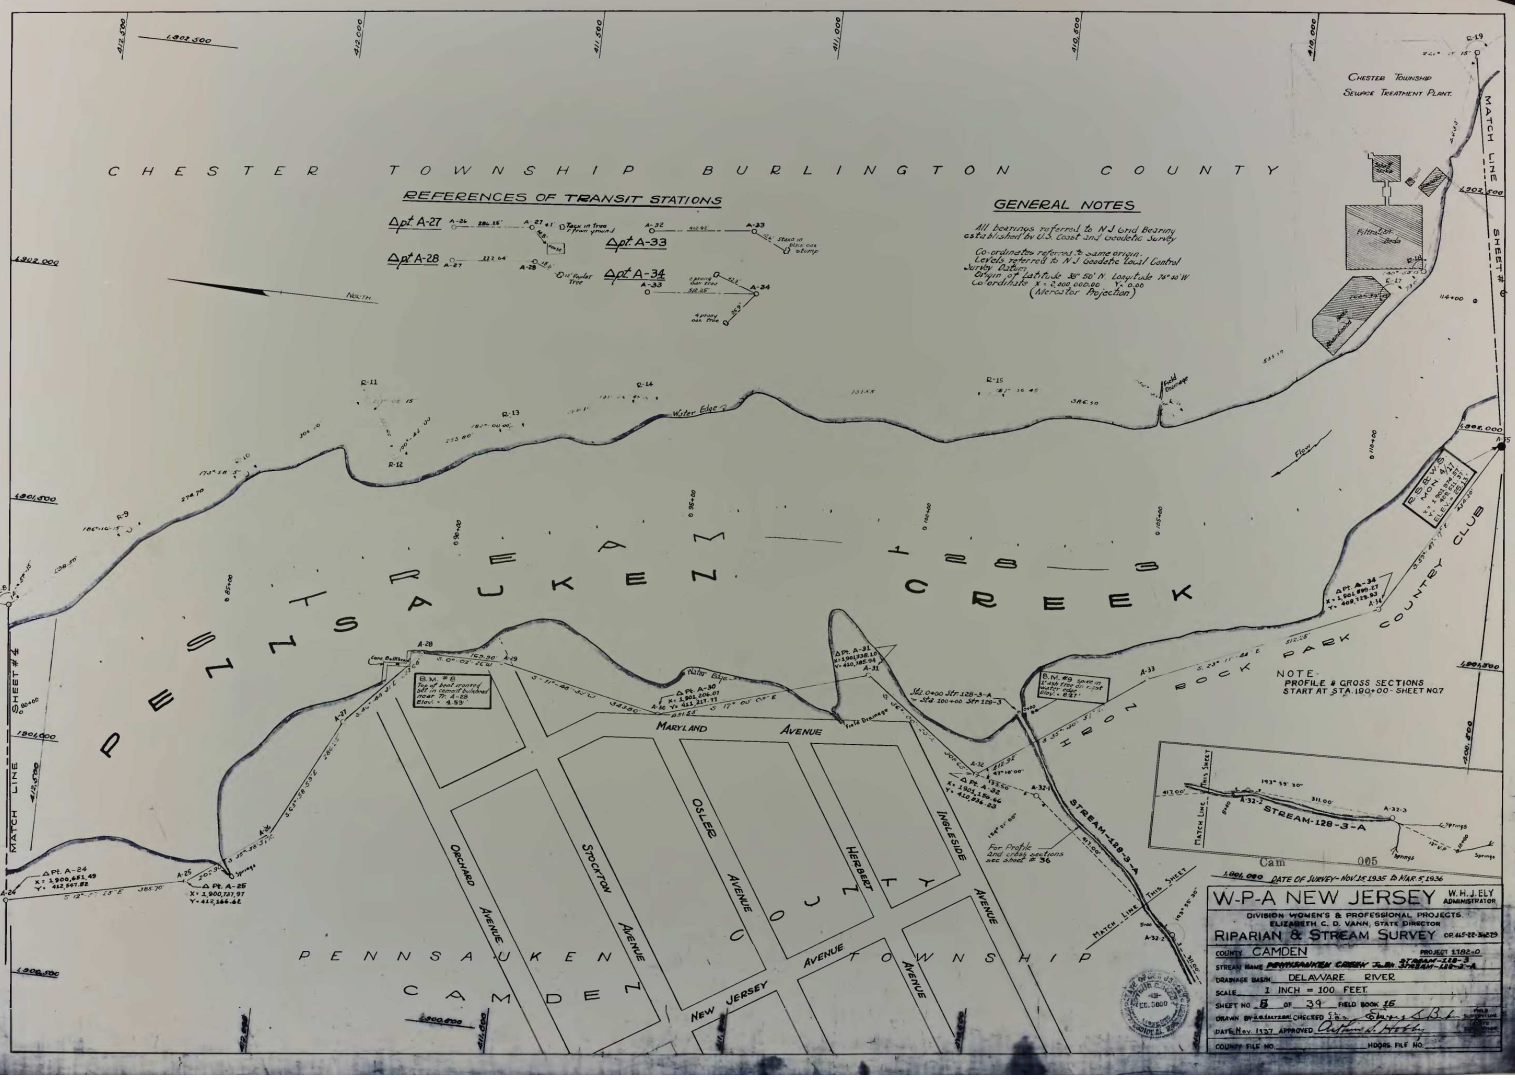
CHESTER TOWNSHIP BURLINGTON COUNTY
REFERENCES OF TRANSIT STATIONS
Δpt A-27
Δpt A-28
Δpt A-33
Δpt A-34
GENERAL NOTES
All bearings referred to N J Grid Bearing established by U.S. Coast and Geodetic Survey
Co-ordinates referred to same origin.
Levels referred to N J Geodetic Local Control Survey Datum.
Origin of Latitude 38° 50' N. Longitude 74° 40' W
Co-ordinate X = 2,000,000.00 Y = 0.00
(Mercator Projection)
CHESTER TOWNSHIP SEWAGE TREATMENT PLANT.
MATCH LINE SHEET #6
MATCH LINE SHEET #4
PENNSAUKEN STREAM 128-3 CREEK
HRON ROCK PARK COUNTRY CLUB
NOTE
PROFILE & CROSS SECTIONS START AT STA. 190+00 - SHEET NO. 7
MARYLAND AVENUE
ORCHARD AVENUE
STOCKTON AVENUE
OSLER AVENUE
HERBERT AVENUE
INGLESIDE AVENUE
NEW JERSEY AVENUE
STREAM-128-3-A
PENNSAUKEN TOWNSHIP
CAMDEN COUNTY
For Profile and cross sections see sheet # 36
Cam 005
1,001,000 DATE OF SURVEY - NOV. 15, 1935 TO MAR. 5, 1936
W-P-A NEW JERSEY
W. H. J. ELY ADMINISTRATOR
DIVISION WOMEN'S & PROFESSIONAL PROJECTS
ELIZABETH C. D. VANN, STATE DIRECTOR
RIPARIAN & STREAM SURVEY
COUNTY CAMDEN
PROJECT 1782-D
STREAM NAME PENNSAUKEN CREEK
DRAINAGE BASIN DELAWARE RIVER
SCALE 1 INCH = 100 FEET
SHEET NO. 8 OF 39 FIELD BOOK 15
DRAWN BY
CHECKED
DATE Nov. 1937 APPROVED
COUNTY FILE NO.
HOOPS FILE NO.