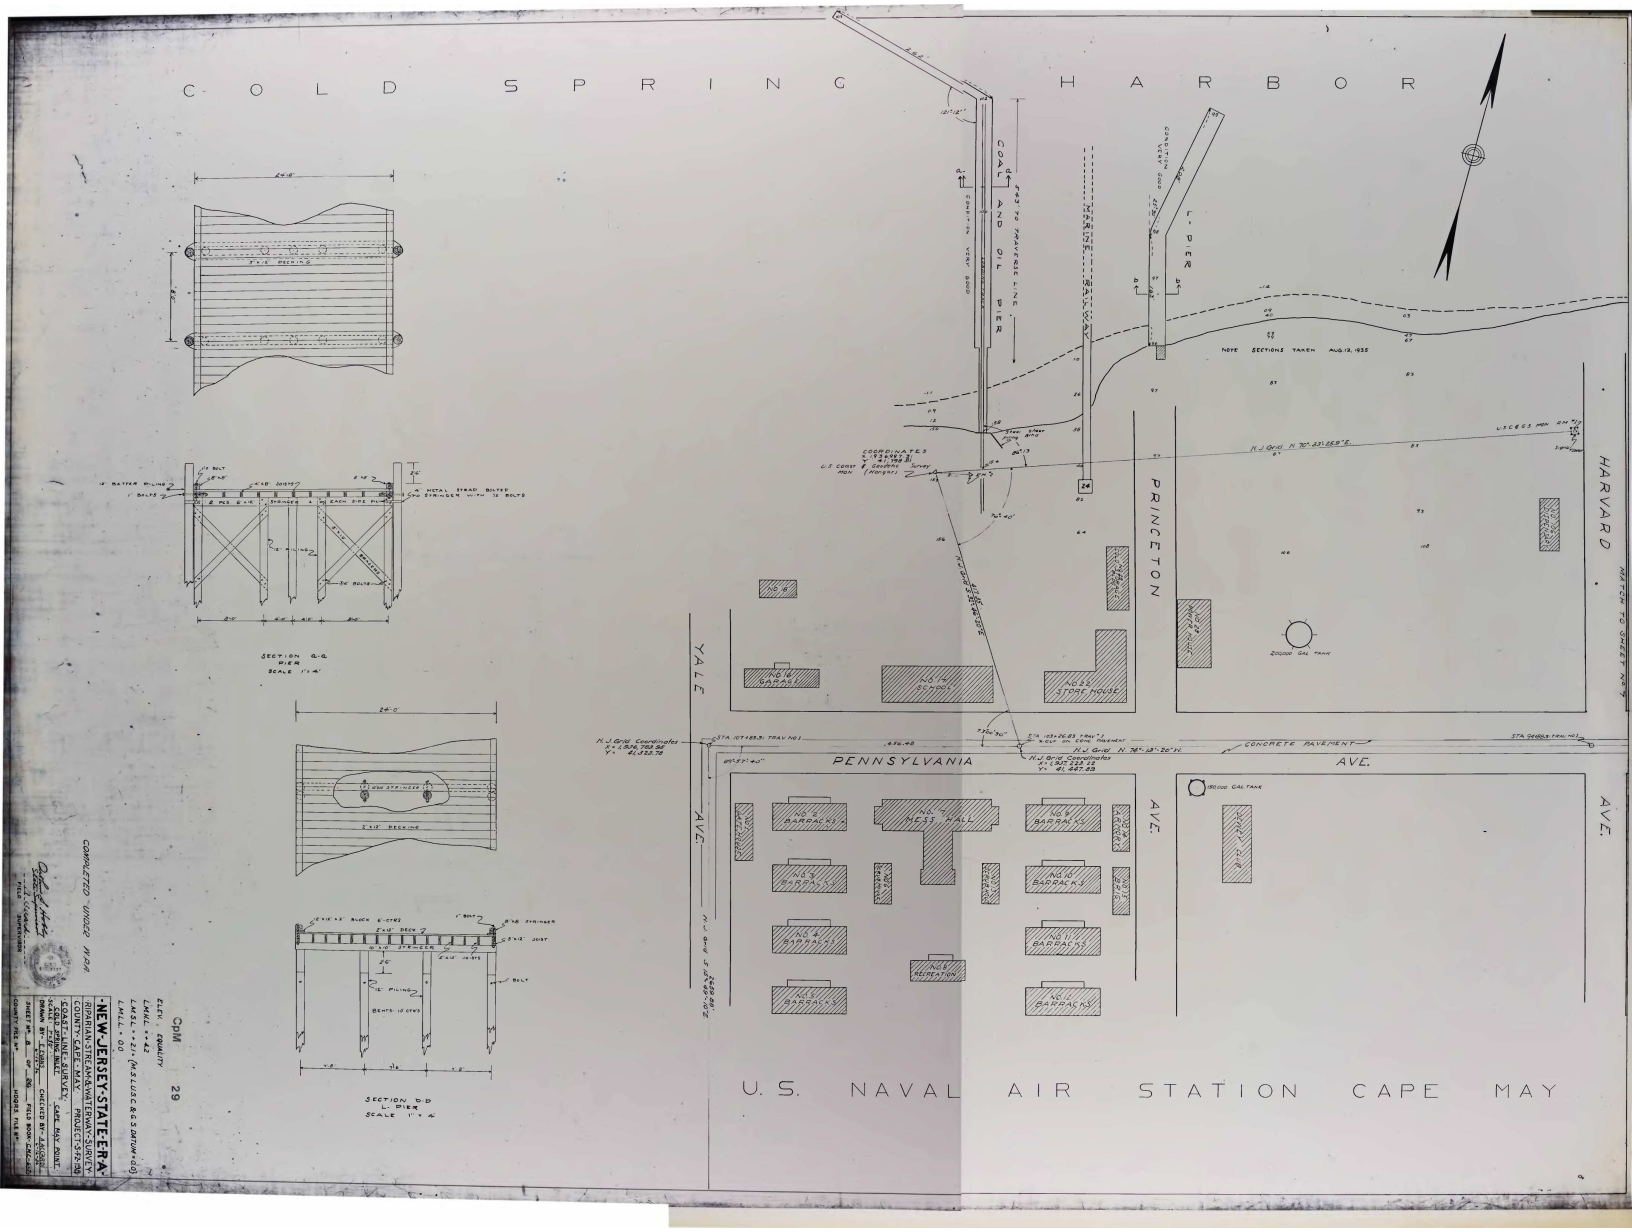
COLD SPRING HARBOR
COAL AND OIL PIER
MARINE RAILWAY
L - PIER
NOTE SECTIONS TAKEN AUG. 12, 1935
PRINCETON
HARVARD
YALE
PENNSYLVANIA
AVE.
CONCRETE PAVEMENT
U.S. NAVAL AIR STATION CAPE MAY
SECTION G-G
PIER
SCALE 1" = 4'
SECTION D-D
L. PIER
SCALE 1" = 4'
NEW JERSEY STATE R.R.A.
RIPARIAN STREAM & WATERWAY SURVEY
COUNTY - CAPE MAY
PROJECT 542-30
COAST LINE SURVEY
CAPE MAY POINT
SCALE 1" = 200'
DRAWN BY
CHECKED BY
FIELD BOOK
COMPLETED UNDER
SUPERVISION
ELEV. EQUALITY
L.M.H.W. = +4.2
L.M.S.L. = +2.1' (M.S.L.U.S.C.&G.S. DATUM +0.0)
L.M.L.W. = 0.0
CPM
29