NOTE: FOR LEVEL DATUM & GENERAL NOTES SEE DRAWING SHEET NO 1
THIS DRAWING SUPERIMPOSES ON SHEET NO 11 OF BOOK THOROFARE
MHTWD MEAN LOW WATER IS NOT KNOWN THE MEAN LOW WATER LINE IS
COINCIDENT WITH THE HIGH WATER LINE OR TOP OF BANK.

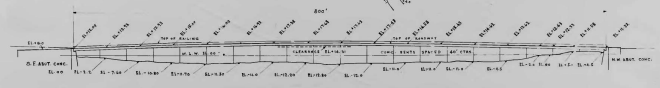

PROFILE OF BRIDGE over WHIRLPOOL CHANNEL
SOUNDINGS TAKEN ON N.E. SIDE OF BRIDGE
SCALE 1" = 50'

A11 029

W-P-A NEW JERSEY W.N.J. ELY ADMINISTRATOR
DIVISION WOMEN'S & PROFESSIONAL PROJECTS
ELIZABETH C. D. VANN, STATE DIRECTOR
RIPARIAN & STREAM SURVEY OF
COUNTY ATLANTIC PROJECT NO. 1765
INLAND WATER SURVEY in NORTHFIELD & EGG HARBOR TWP.
ATLANTIC COUNTY N. J.
SCALE 1" = 200' SHEET NO. 12 OF 13 SHEETS FIELD BOOK ATLANTIC # 33
DRAWN BY M.E.B. CHECKED J.J.D. J.D. Dunn SUPERVISOR
DATE AUG. 3, 38 APPROVED Clifford A. Kelley SUPERVISOR
OTHER FILE NO. HOOPER FILE NO.