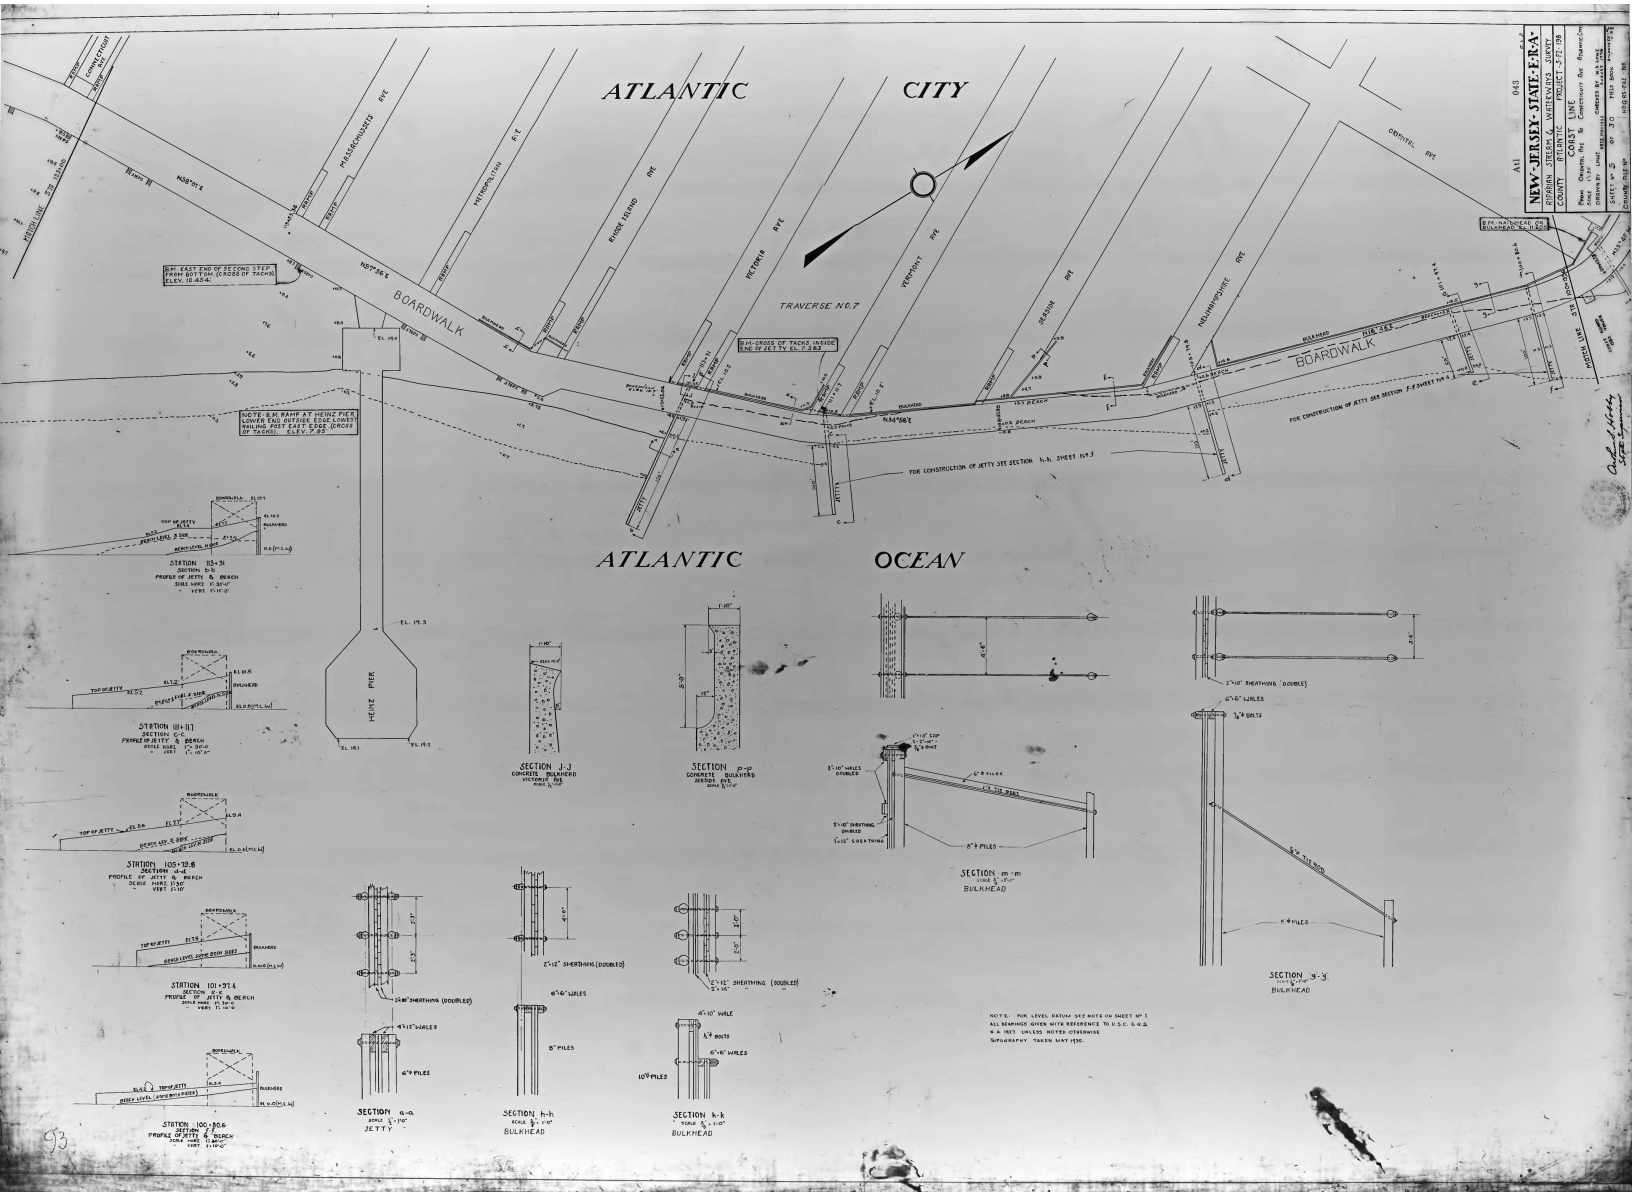

ATLANTIC CITY
ATLANTIC OCEAN
BOARDWALK
TRAVERSE NO.7
HEINZ PIER
MASSACHUSETTS AVE.
METROPOLITAN AVE.
RHODE ISLAND AVE.
VICTORIA AVE.
VERMONT AVE.
SEASIDE AVE.
NEW HAMPSHIRE AVE.
CAPITAL AVE.
NEW JERSEY - STATE - F.E.R.A.
RIPARIAN SURVEY
COUNTY ATLANTIC
PROJECT 372-198
COAST LINE
SHEET No. 5 OF 30 SHEETS
STATION 113+31
STATION 111+11.7
STATION 105+19.6
STATION 101+37.4
STATION 100+80.6
SECTION a-a
JETTY
SECTION h-h
BULKHEAD
SECTION k-k
BULKHEAD
SECTION m-m
BULKHEAD
SECTION g-g
BULKHEAD
SECTION j-j
SECTION p-p
NOTE: FOR LEVEL DATUM SEE NOTE ON SHEET No. 1
ALL BEARINGS GIVEN WITH REFERENCE TO U.S.C. & G.S.
N.A. 1927 UNLESS NOTED OTHERWISE
TOPOGRAPHY TAKEN MAY 1936.