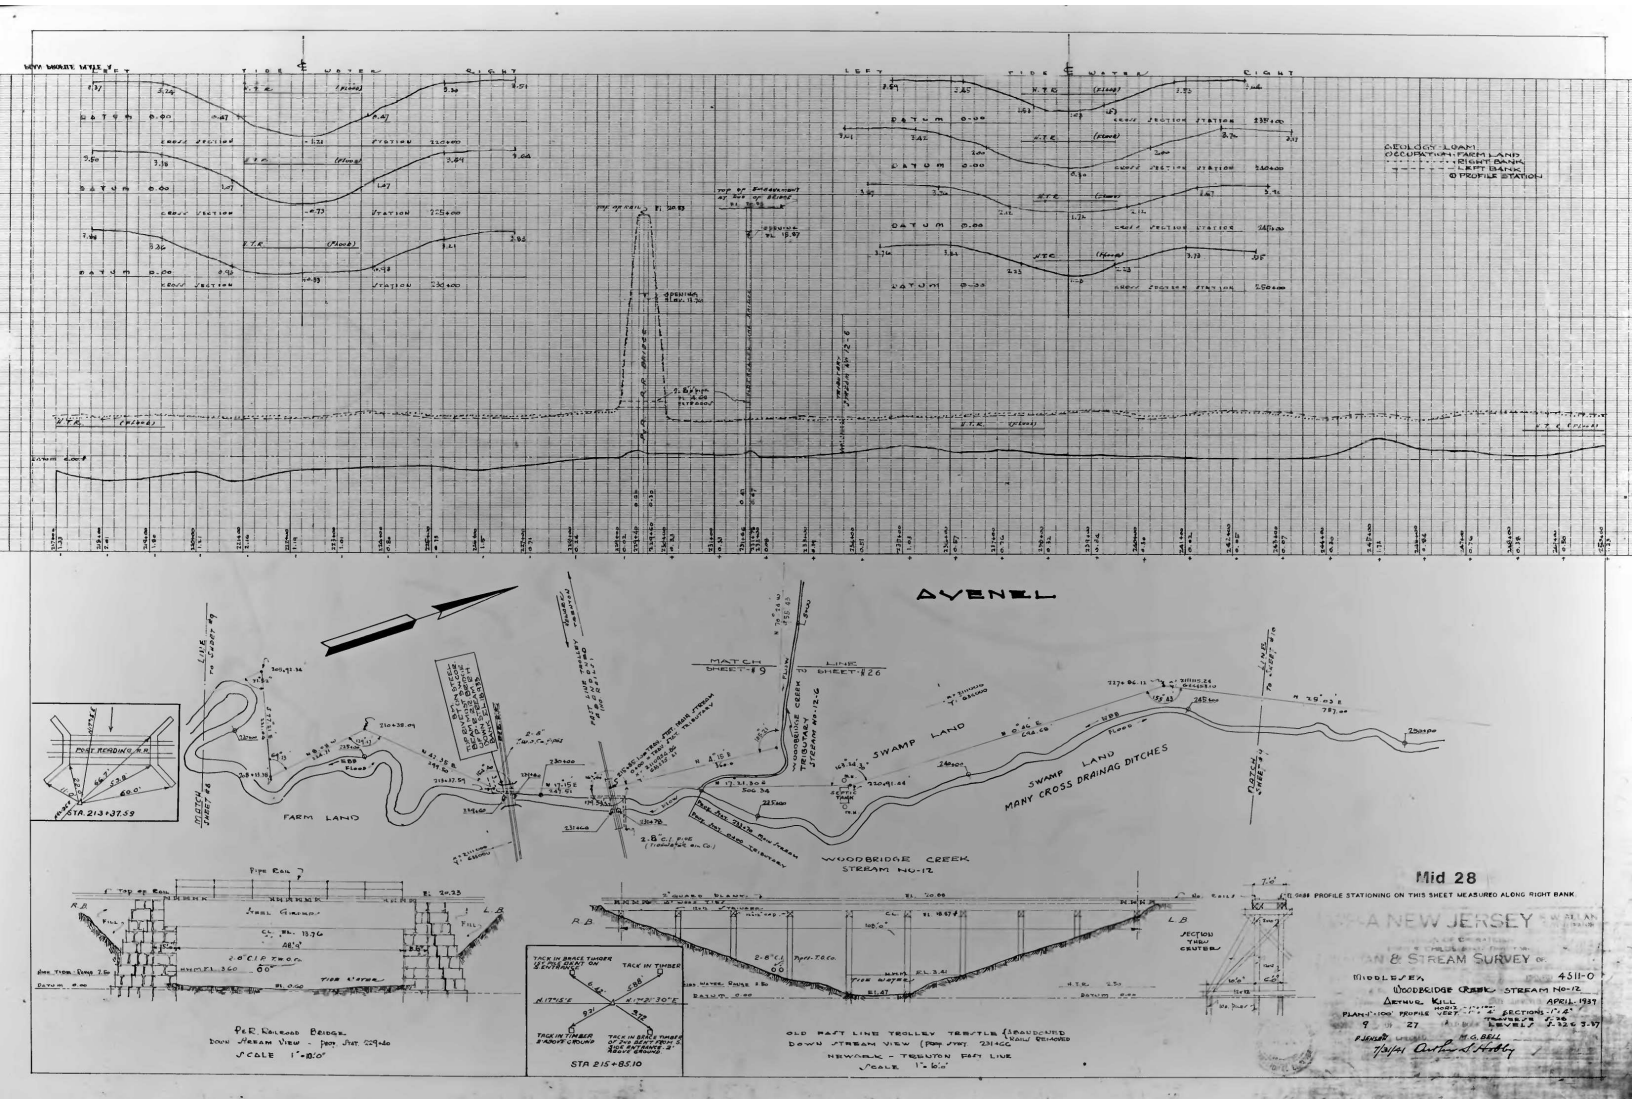
GEOLOGY: LOAM
OCCUPATION: FARM LAND
RIGHT BANK
LEFT BANK
PROFILE STATION
AVENEL
MATCH SHEET #19
MATCH SHEET #26
FARM LAND
SWAMP LAND
SWAMP LAND
MANY CROSS DRAINAG DITCHES
WOODBRIDGE CREEK
STREAM NO-12
P.R.R. BRIDGE
STA. 213+37.59
Mid 28
NEW JERSEY
WOODBRIDGE CREEK STREAM No-12
AVENEL KILL
APRIL 1937
P.R.R. Railroad Bridge
Down Stream View - Pass Just 229+00
SCALE 1"=10'
STA 215+85.10
OLD RAFT LINE TROLLEY TRESTLE (Abandoned)
Down Stream View (Pass Just 231+00)
NEWARK - TRENTON RAFT LINE
SCALE 1"=10'