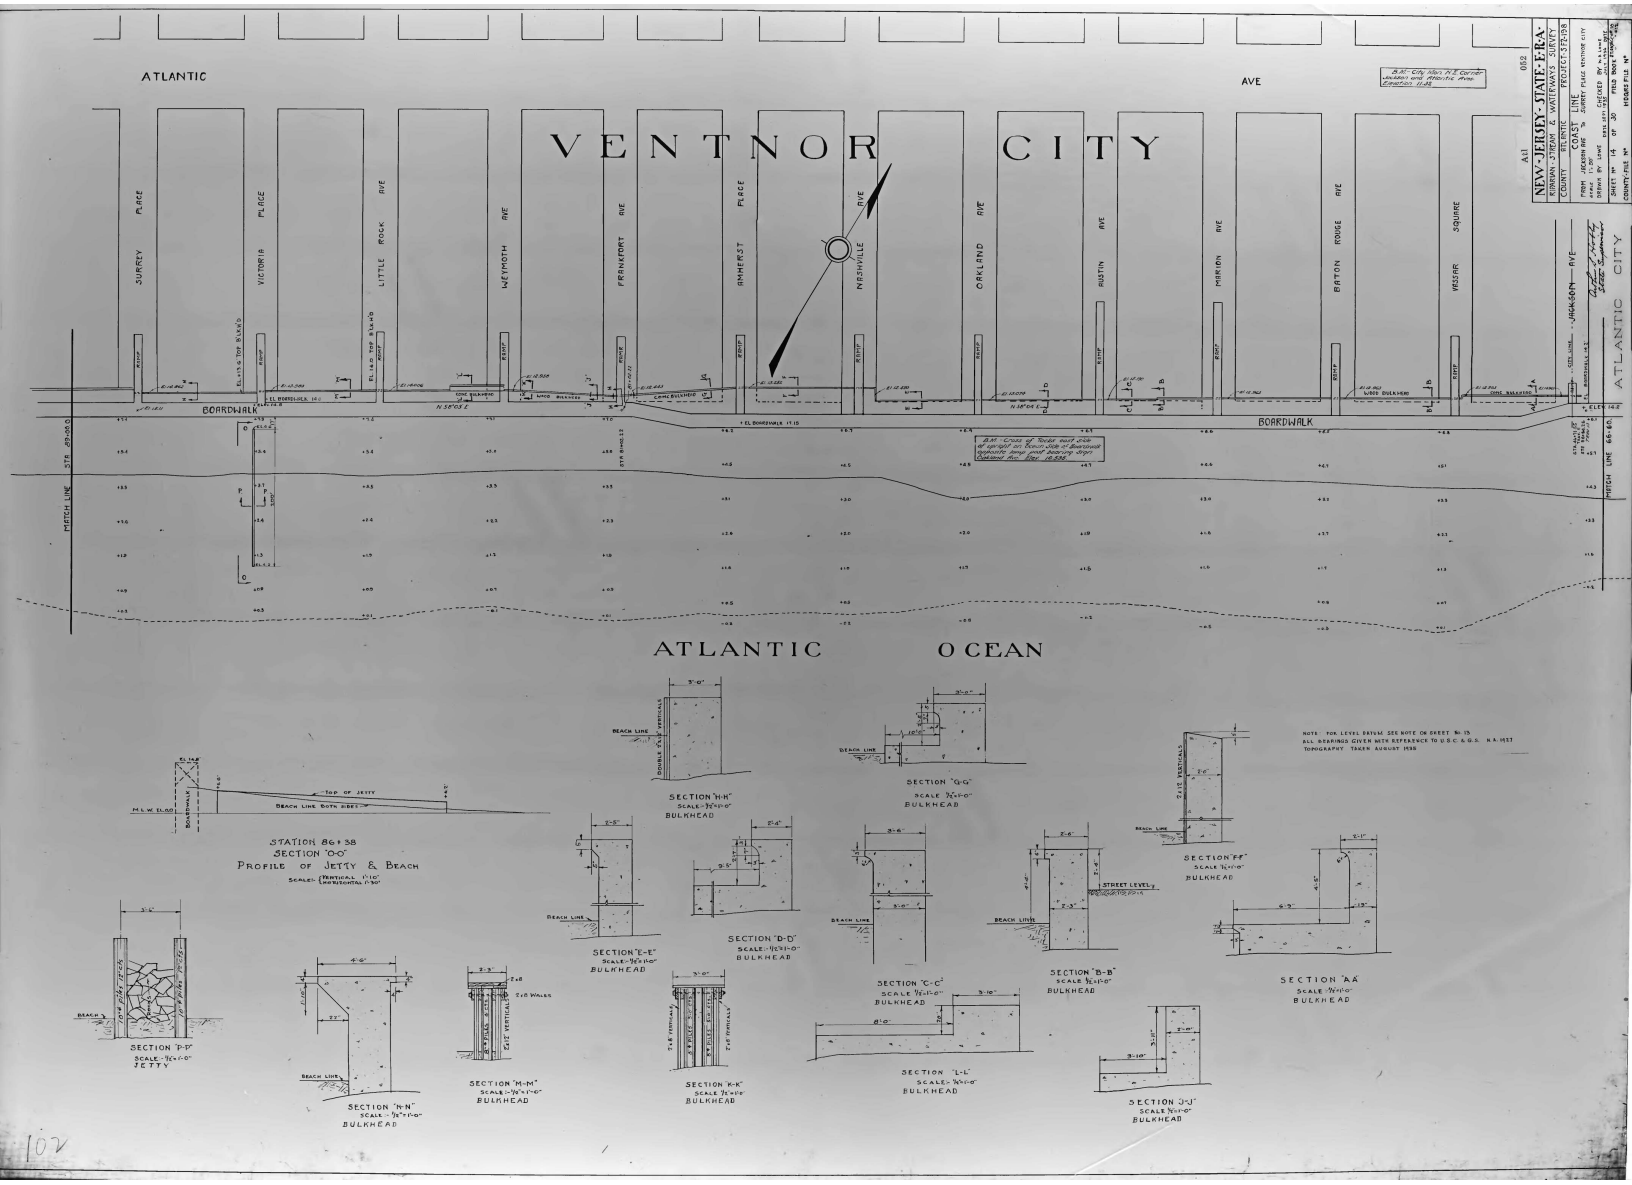

ATLANTIC AVE
VENTNOR CITY
SURREY PLACE
VICTORIA PLACE
LITTLE ROCK AVE
WEYMOUTH AVE
FRANKFORT AVE
AMHERST PLACE
NASHVILLE AVE
OAKLAND AVE
AUSTIN AVE
MARKEN AVE
BATON ROUGE AVE
KEISER SQUARE
BOARDWALK
MATCH LINE STA 479+00.0
MATCH LINE 66+60
ATLANTIC CITY
ATLANTIC OCEAN
NEW JERSEY - STATE - F.B.A.
COUNTY ATLANTIC PROJECT STP-098
SHEET Nº 14 OF 30 SHEETS
STATION 86+38
SECTION "O-O"
PROFILE OF JETTY & BEACH
SECTION "P-P"
SECTION "N-N"
SECTION "M-M"
SECTION "K-K"
SECTION "H-H"
SECTION "E-E"
SECTION "D-D"
SECTION "G-G"
SECTION "C-C"
SECTION "L-L"
SECTION "F-F"
SECTION "B-B"
SECTION "A-A"
SECTION "J-J"
NOTE: TOPOGRAPHY TAKEN AUGUST 1938

102