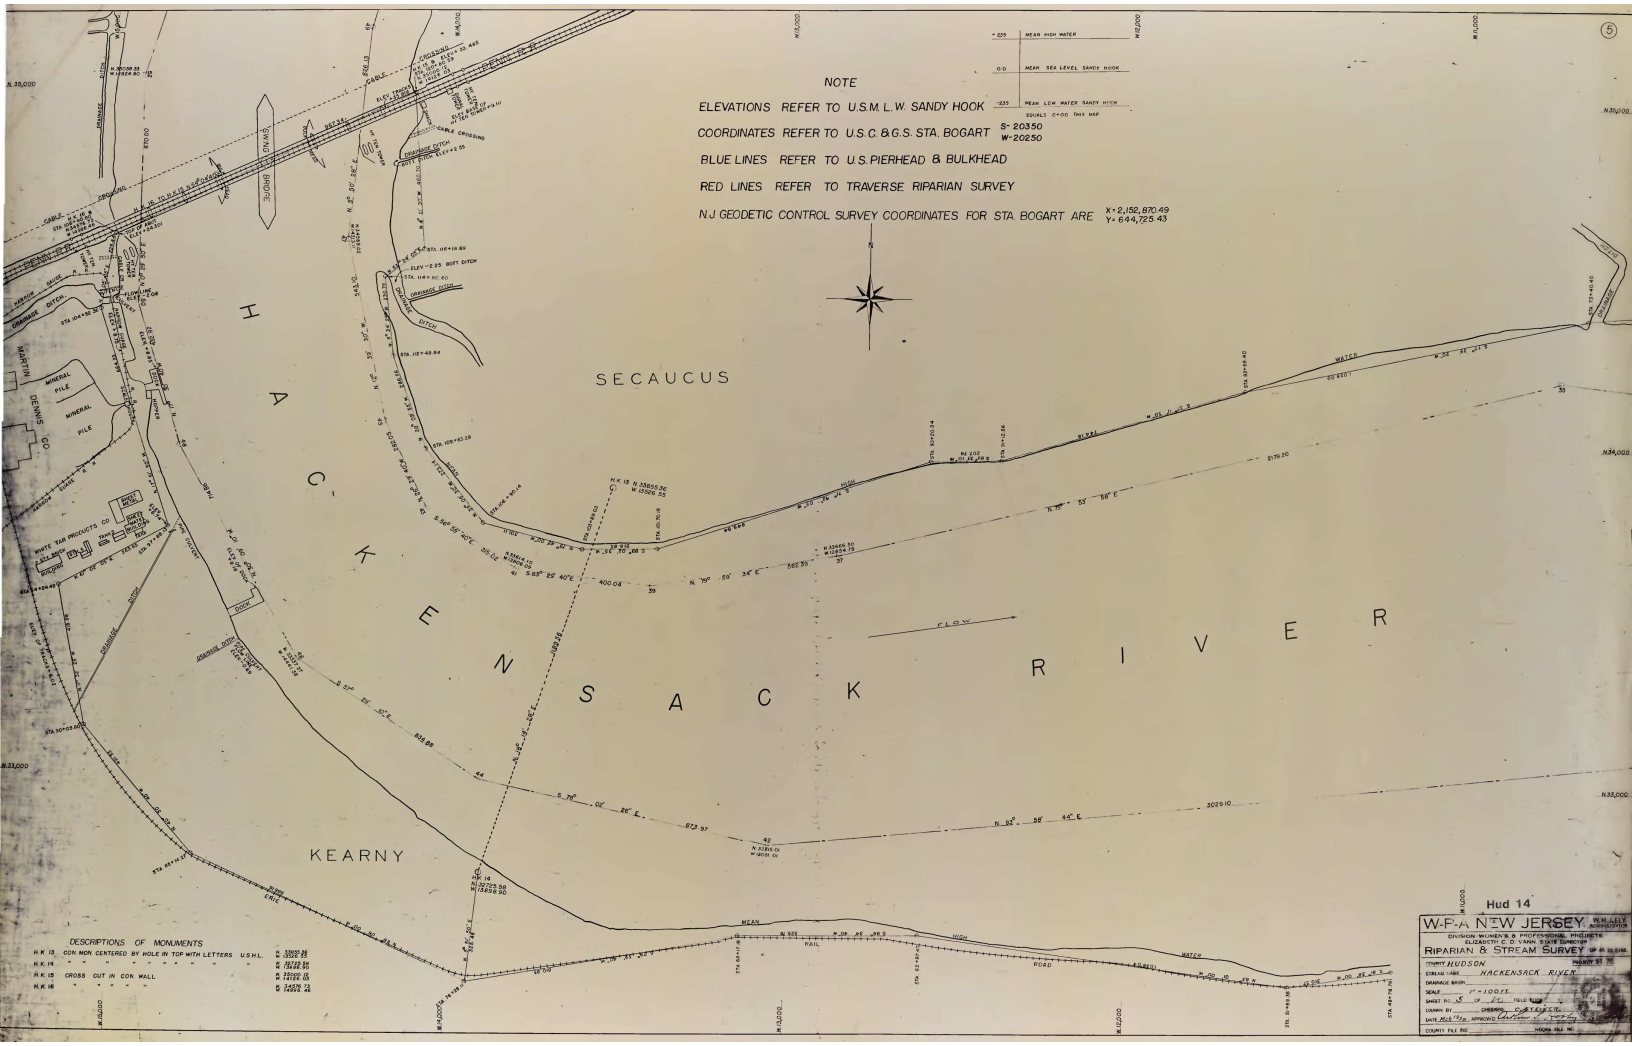
NOTE
ELEVATIONS REFER TO U.S.M. L.W. SANDY HOOK
COORDINATES REFER TO U.S.C. & G.S. STA. BOGART S-20350 W-20250
BLUE LINES REFER TO U.S. PIERHEAD & BULKHEAD
RED LINES REFER TO TRAVERSE RIPARIAN SURVEY
N.J. GEODETIC CONTROL SURVEY COORDINATES FOR STA. BOGART ARE X=2,152,870.49 Y=644,725.43
+2.25 MEAN HIGH WATER
0.0 MEAN SEA LEVEL SANDY HOOK
-2.35 MEAN LOW WATER SANDY HOOK
EQUALS 0+00 THIS MAP
SECAUCUS
KEARNY
HACKENSACK RIVER
FLOW
SWING BRIDGE
MARTIN DENNIS CO.
MINERAL PILE
WHITE TAR PRODUCTS CO.
DRAINAGE DITCH
DOCK
MEAN HIGH WATER
RAIL ROAD
DESCRIPTIONS OF MONUMENTS
H.K. 13 CON. MON. CENTERED BY HOLE IN TOP WITH LETTERS U.S.H.L.
H.K. 14
H.K. 15 CROSS CUT IN CON. WALL
H.K. 16
Hud 14
W-P-A NEW JERSEY
DIVISION WOMEN'S & PROFESSIONAL PROJECTS
ELIZABETH C. D. VANN, STATE DIRECTOR
RIPARIAN & STREAM SURVEY
COUNTY HUDSON
STREAM NAME HACKENSACK RIVER
DRAINAGE BASIN
SCALE 1" = 100 FT.
SHEET NO. 5 OF 11 FIELD BOOK
DRAWN BY
DATE
APPROVED
COUNTY FILE NO.
HIDDEN FILE NO.