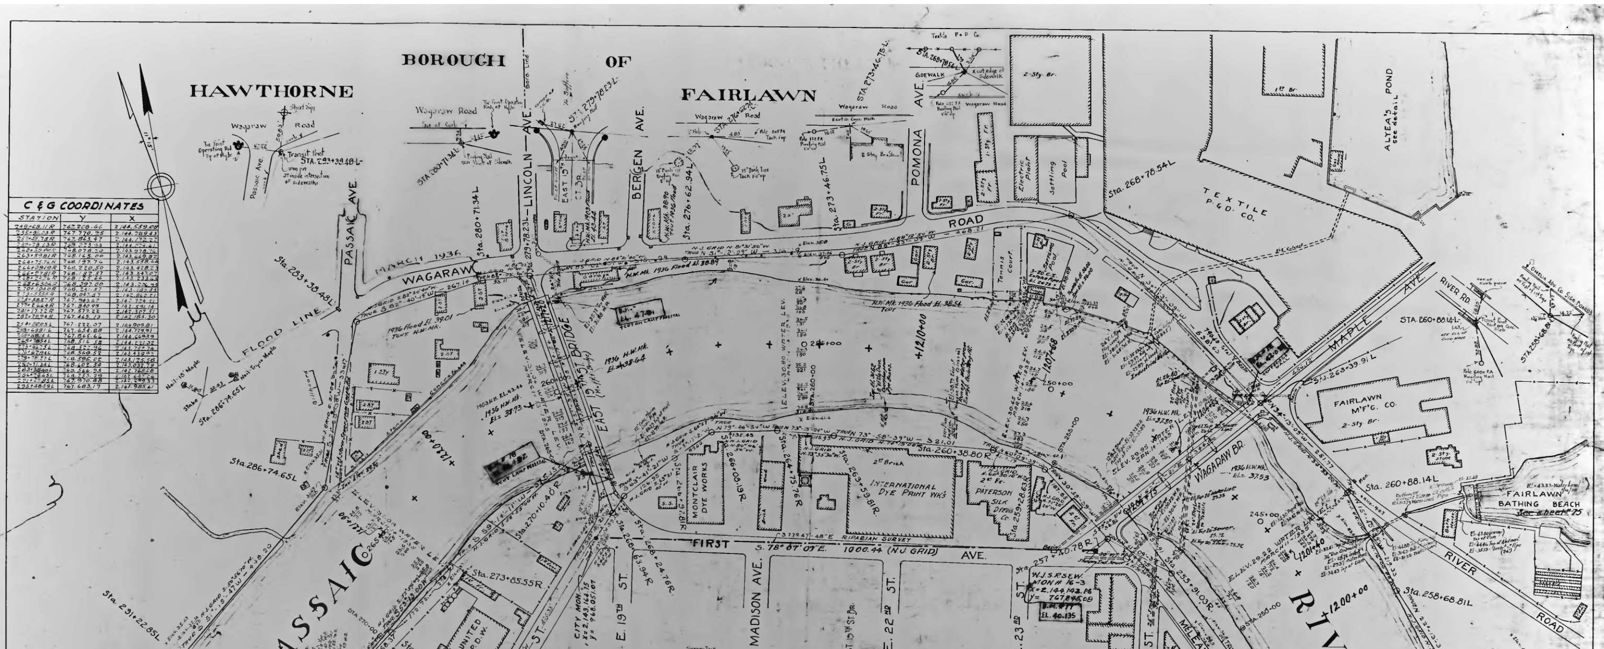

C & G COORDINATES		
STATION	Y	X
249+68.11R	767,208.66	2,144,559.08
255+31.03R	767,770.25	2,144,289.43
257+40.78R	767,863.47	2,144,172.27
259+28.63R	768,023.93	2,144,074.81
260+38.80R	768,078.20	2,143,978.74
263+59.81R	768,165.00	2,143,669.82
264+75.76R	768,197.76	2,143,558.44
266+09.10R	768,220.50	2,143,428.23
266+97.81R	768,182.57	2,143,347.07
268+22.56R	768,123.66	2,143,233.63
268+63.94R	768,297.00	2,143,226.79
270+10.40R	768,241.57	2,143,132.33
273+85.55R	768,043.37	2,142,862.21
275+58.27R	767,943.67	2,142,724.51
277+26.64R	767,840.93	2,142,591.14
281+17.72R	767,577.22	2,142,307.51
282+73.94R	767,465.13	2,142,185.30
254+00.05L	767,222.07	2,144,909.81
258+68.81L	767,654.88	2,144,729.91
260+88.14L	767,865.66	2,144,669.39
268+78.54L	768,516.58	2,144,221.32
273+46.75L	768,522.96	2,143,752.74
276+62.94L	768,569.52	2,143,439.92
279+78.23L	768,595.02	2,143,125.58
280+71.34L	768,602.54	2,143,032.79
283+38.48L	768,566.95	2,142,768.08
286+74.65L	768,253.29	2,142,637.26
291+22.85L	767,970.88	2,142,289.33
295+48.59L	767,683.17	2,141,985.61

NOTE
All bearing unless otherwise noted are True Meridian Bearings.
All elevations shown taken from N.J.G. Datum. of Broadway Bridge Paterson

NEW·JERSEY·STATE·E·R·A

RIPARIAN STREAM & WATERWAYS SURVEY
COUNTY PASSAIC PROJECT SF-2-198
STREAM No 3 STREAM NAME PASSAIC RIVER
DRAINAGE BASIN PASSAIC RIVER
SCALE 1 INCH = 100 FEET
DRAWN BY A. J. W. — H.C. DATE June - 1935 CHECKED BY DATE
SHEET No 73 OF FIELD BOOK 59-74-75-80-81-82-84-89
COUNTY FILE No HDQ'RS FILE No

Arthur S. Hobby
State Supervisor

C. L. Briggs
FIELD SUPERVISOR