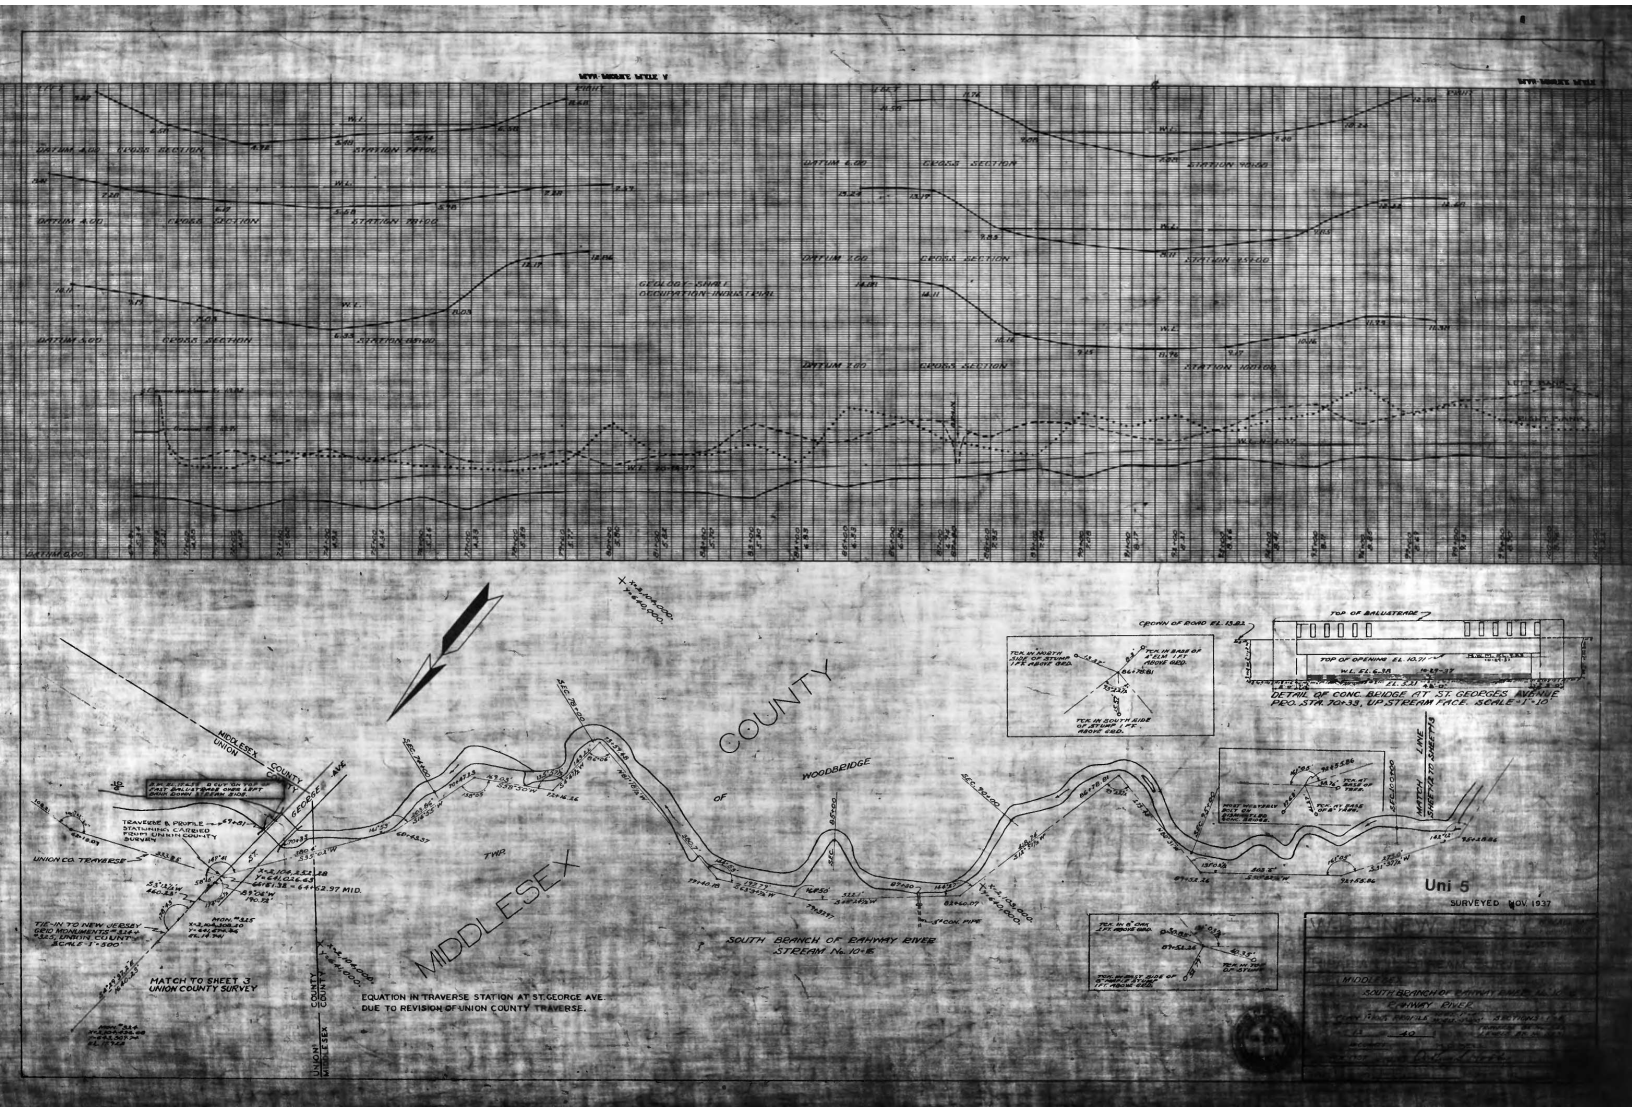

GEOLOGY-SHALE
OCCUPATION-INDUSTRIAL
DATUM 4.00
CROSS SECTION
STATION 74+00
STATION 78+00
STATION 83+00
STATION 90+00
STATION 95+00
STATION 100+00
W.L.
LEFT BANK
RIGHT BANK
MIDDLESEX COUNTY
UNION COUNTY
ST. GEORGE AVE.
TRAVERSE & PROFILE STATIONING CARRIED FROM UNION COUNTY SURVEY
UNION CO. TRAVERSE
TIE-IN TO NEW JERSEY GEO MONUMENTS
SCALE 1"=500'
MATCH TO SHEET 3 UNION COUNTY SURVEY
EQUATION IN TRAVERSE STATION AT ST. GEORGE AVE. DUE TO REVISION OF UNION COUNTY TRAVERSE.
MIDDLESEX
COUNTY
OF
WOODBRIDGE
TWP.
SOUTH BRANCH OF RAHWAY RIVER
STREAM No. 10+15
CROWN OF ROAD EL. 13.82
TOP OF BALUSTRADE
TOP OF OPENING EL. 10.71
DETAIL OF CONC. BRIDGE AT ST. GEORGES AVENUE
PRO. STA. 70+38, UP STREAM FACE. SCALE 1"=10'
MATCH LINE SHEET 12 TO SHEET 13
Uni 5
SURVEYED NOV. 1937
MIDDLESEX
SOUTH BRANCH OF RAHWAY RIVER
RAHWAY RIVER