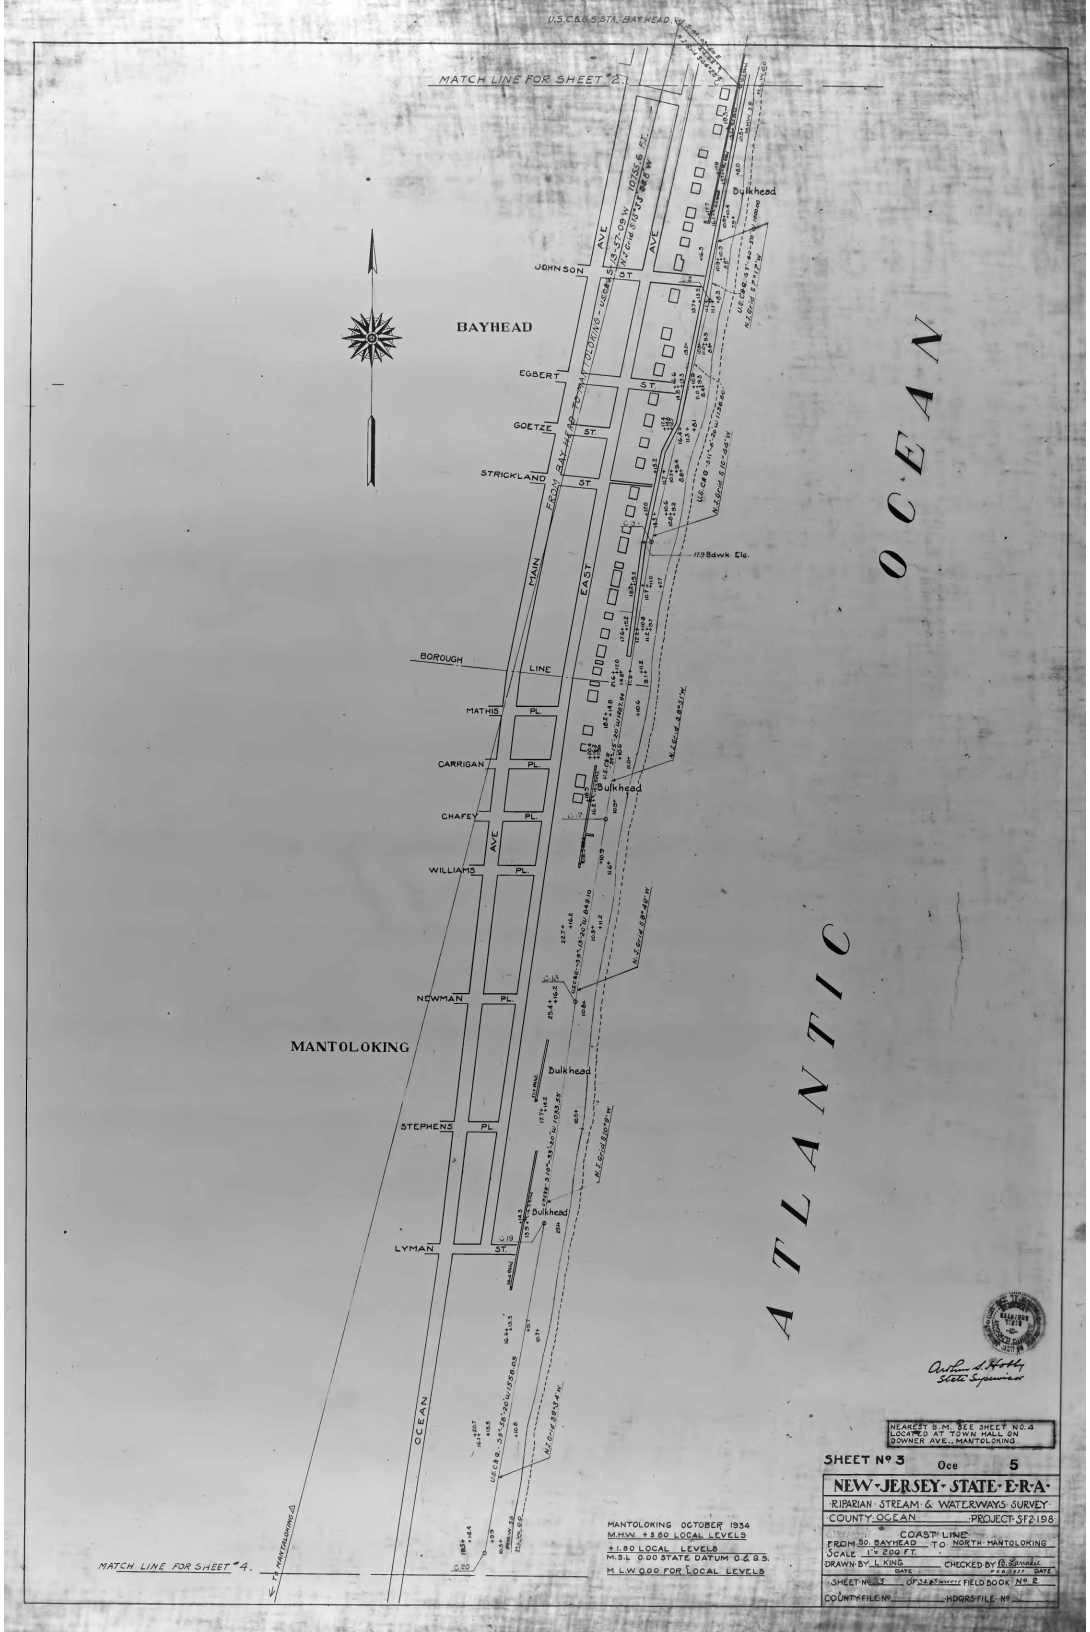
U.S.C.&G.S. STA. BAYHEAD
MATCH LINE FOR SHEET "2"
BAYHEAD
MANTOLOKING
ATLANTIC
OCEAN
JOHNSON ST
EGBERT ST
GOETZE ST
STRICKLAND ST
MAIN AVE
EAST AVE
BOROUGH LINE
MATHIS PL
CARRIGAN PL
CHAFEY PL
WILLIAMS PL
NEWMAN PL
STEPHENS PL
LYMAN ST
Bulkhead
119 Bdwk Ele.
MATCH LINE FOR SHEET "4"
MANTOLOKING OCTOBER 1934
M.H.W. +3.60 LOCAL LEVELS
+1.80 LOCAL LEVELS
M.S.L. 0.00 STATE DATUM O.C.G.S.
M.L.W. 0.00 FOR LOCAL LEVELS
NEAREST B.M. SEE SHEET NO. 6 LOCATED AT TOWN HALL ON DOWNER AVE., MANTOLOKING.
SHEET No. 3 Oce 5
NEW JERSEY STATE E.R.A.
RIPARIAN STREAM & WATERWAYS SURVEY
COUNTY OCEAN PROJECT SF2198
COAST LINE
FROM SO. BAYHEAD TO NORTH MANTOLOKING
SCALE 1" = 200 FT.
DRAWN BY L. KING DATE
CHECKED BY R. Gonzalez DATE
SHEET No. 3 OF 26 SHEETS FIELD BOOK No. 2
COUNTY FILE No. HDQRS FILE No.
Arthur D. Hotaling
State Engineer