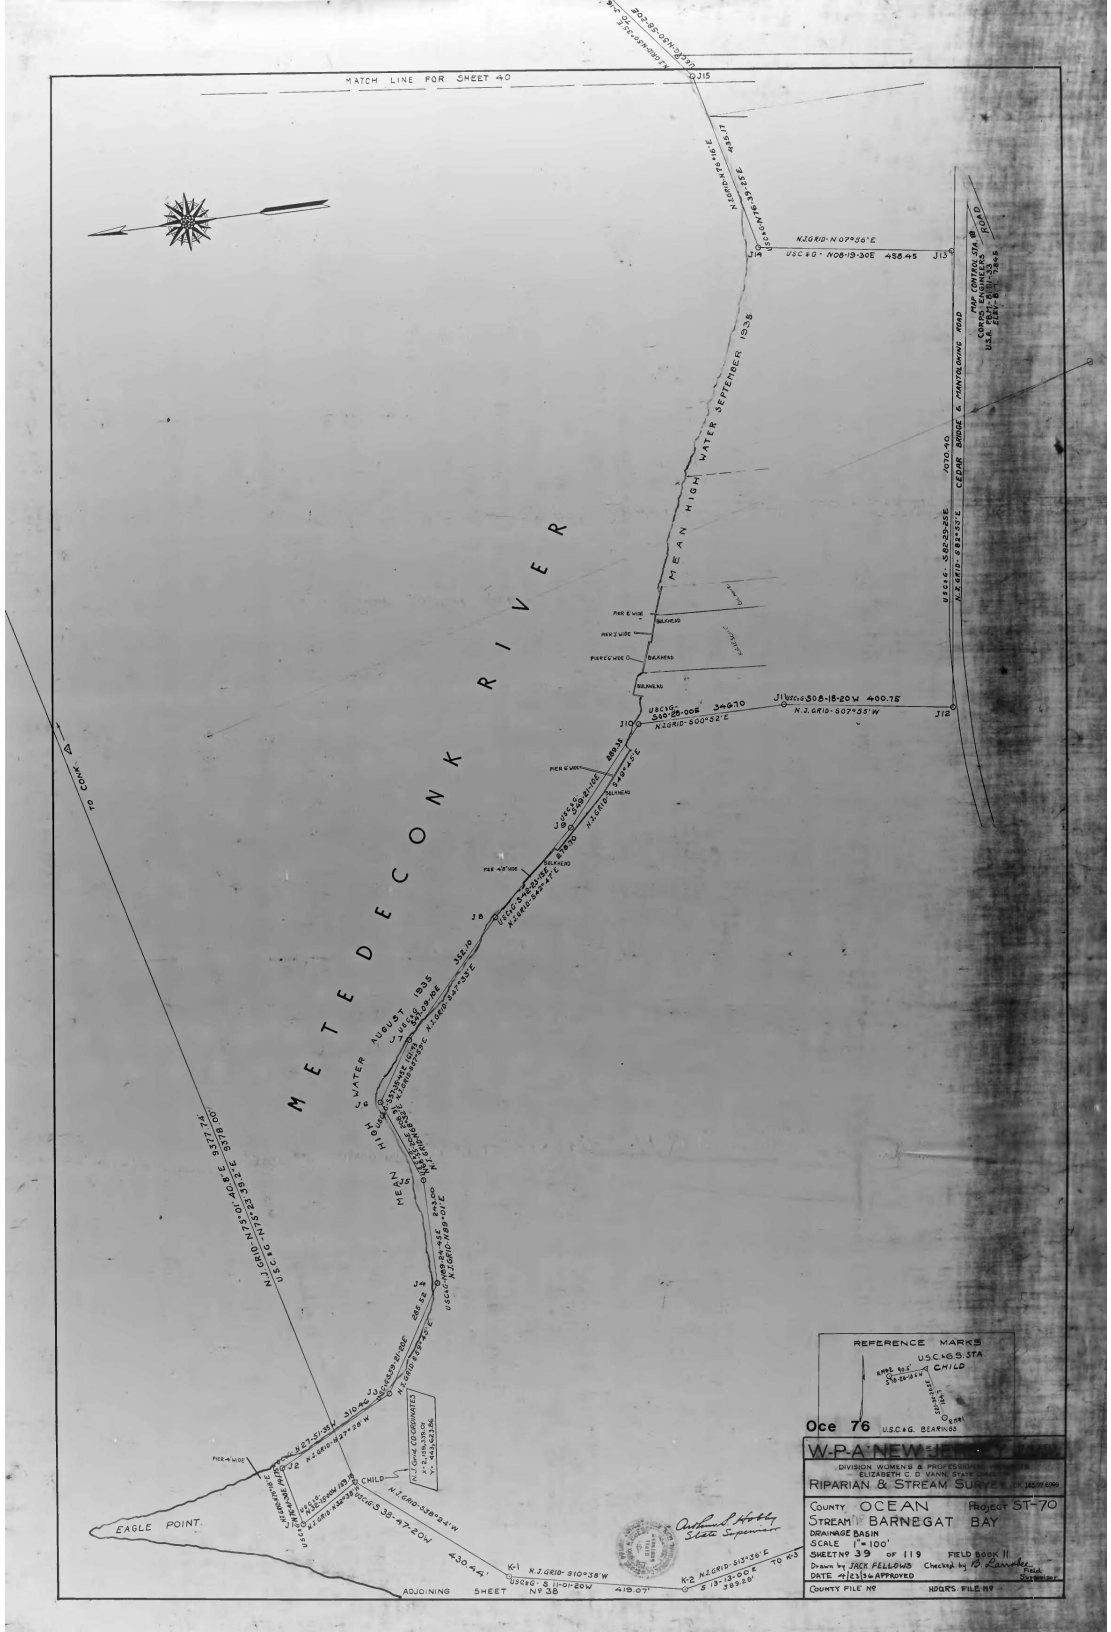
MATCH LINE FOR SHEET 40
MEAN HIGH WATER SEPTEMBER 1938
METEDECONK RIVER
MEAN HIGH WATER AUGUST 1935
TO CONK
CEDAR BRIDGE & MANTOLOKING ROAD
MAP CONTROL STA B
EAGLE POINT
ADJOINING SHEET No 38
REFERENCE MARKS
U.S.C.&G.S. STA CHILD
Oce 76 U.S.C.&G. BEARING
W-P-A NEWS
DIVISION WOMEN'S & PROFESSIONAL PROJECTS
ELIZABETH C. O'VANN, STATE DIRECTOR
RIPARIAN & STREAM SURVEY
COUNTY OCEAN Project ST-70
STREAM BARNEGAT BAY
DRAINAGE BASIN
SCALE 1" = 100'
SHEET No 39 OF 119 FIELD BOOK II
Drawn by JACK FELLOWS Checked by
DATE 4/23/36 APPROVED
Field Surveyor
COUNTY FILE No
HDQRS. FILE No