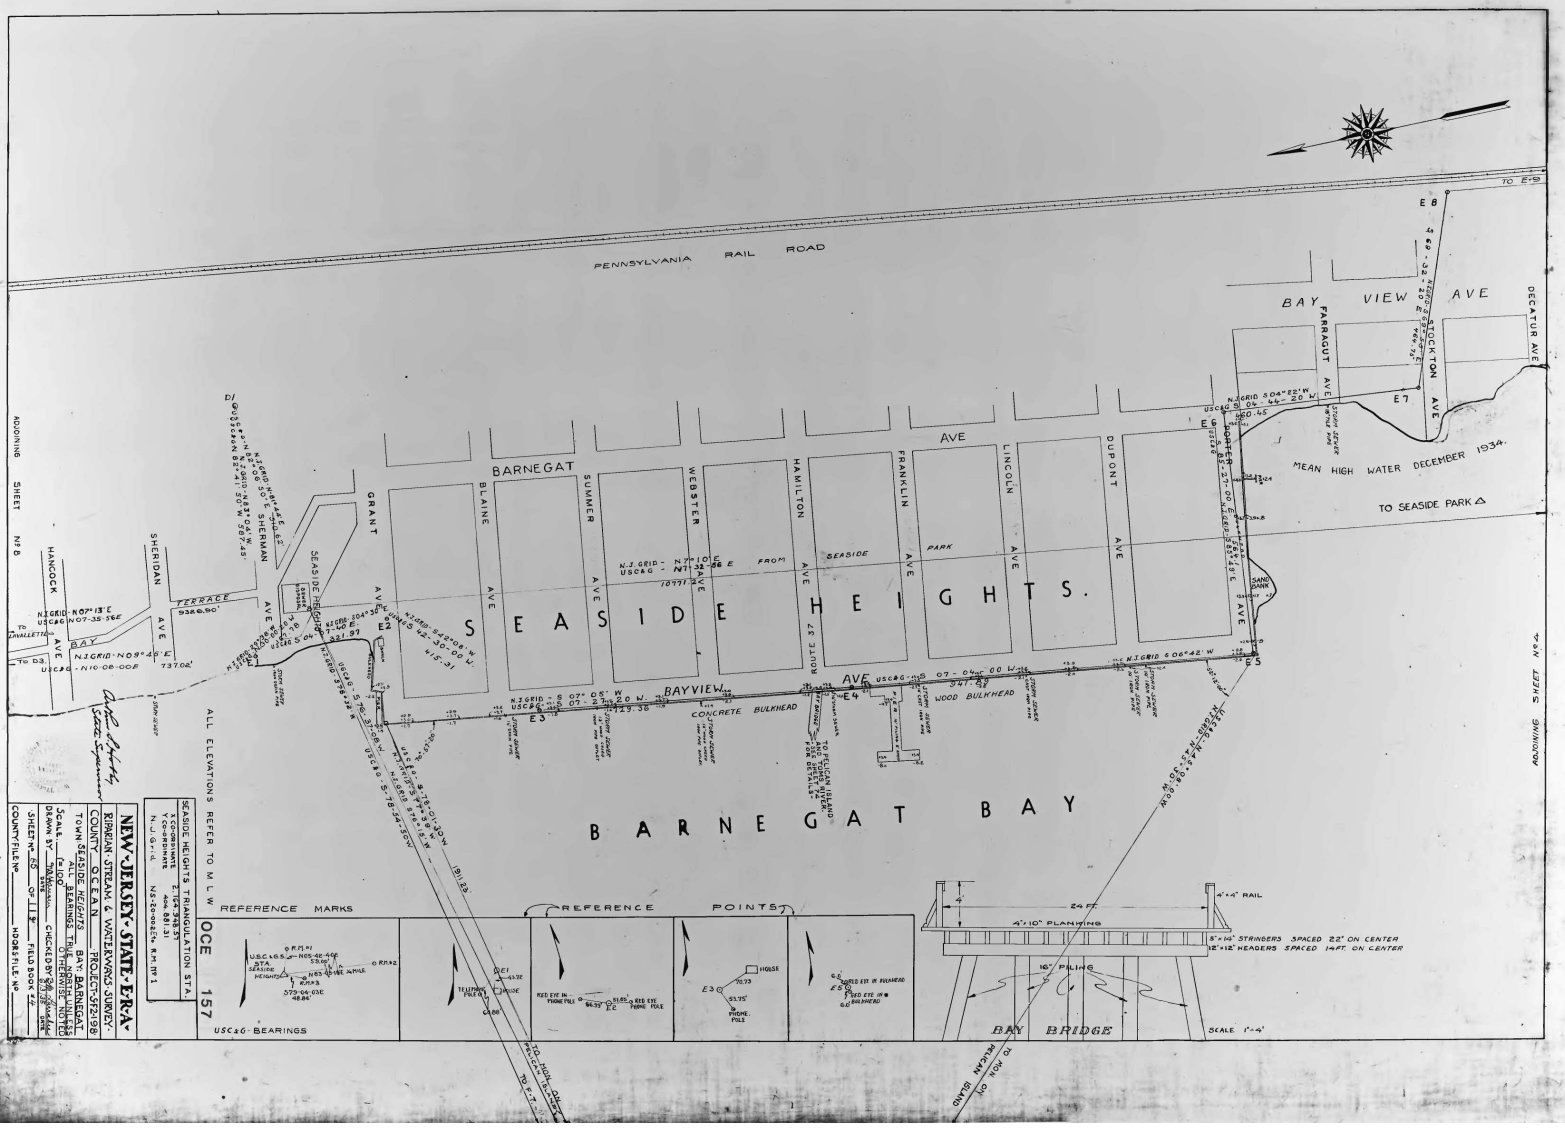
PENNSYLVANIA RAIL ROAD
TO E-9
BAY VIEW AVE
DECATUR AVE
FARRAGUT AVE
STOCKTON AVE
MEAN HIGH WATER DECEMBER 1934.
TO SEASIDE PARK
BARNEGAT AVE
SEASIDE HEIGHTS.
GRANT AVE
BLAINE AVE
SUMMER AVE
WEBSTER AVE
HAMILTON AVE
FRANKLIN AVE
LINCOLN AVE
DUPONT AVE
PORTER AVE
SHERIDAN AVE
HANCOCK AVE
SHERMAN AVE
SEASIDE HEIGHTS
BAYVIEW AVE
CONCRETE BULKHEAD
WOOD BULKHEAD
BARNEGAT BAY
ADJOINING SHEET No 4
ADJOINING SHEET No 8
ALL ELEVATIONS REFER TO M L W
REFERENCE MARKS
REFERENCE POINTS
USC&G-BEARINGS
24 FT.
4"x10" PLANKING
4"x4" RAIL
8"x14" STRINGERS SPACED 22" ON CENTER
12"x12" HEADERS SPACED 14FT. ON CENTER
16" PILING
BAY BRIDGE
SCALE 1"=4'
TO MON ON PELICAN ISLAND
OCE 157
SEASIDE HEIGHTS TRIANGULATION STA.
NEW JERSEY STATE E.R.A.
RIPARIAN STREAM & WATERWAYS SURVEY
COUNTY OCEAN PROJECT SF2198
TOWN SEASIDE HEIGHTS BAY BARNEGAT
SCALE 1"=100' OTHERWISE NOTED
DRAWN BY TRAUMANN CHECKED BY
SHEET No 65 OF 119 FIELD BOOK
COUNTY FILE No HDQRS FILE No