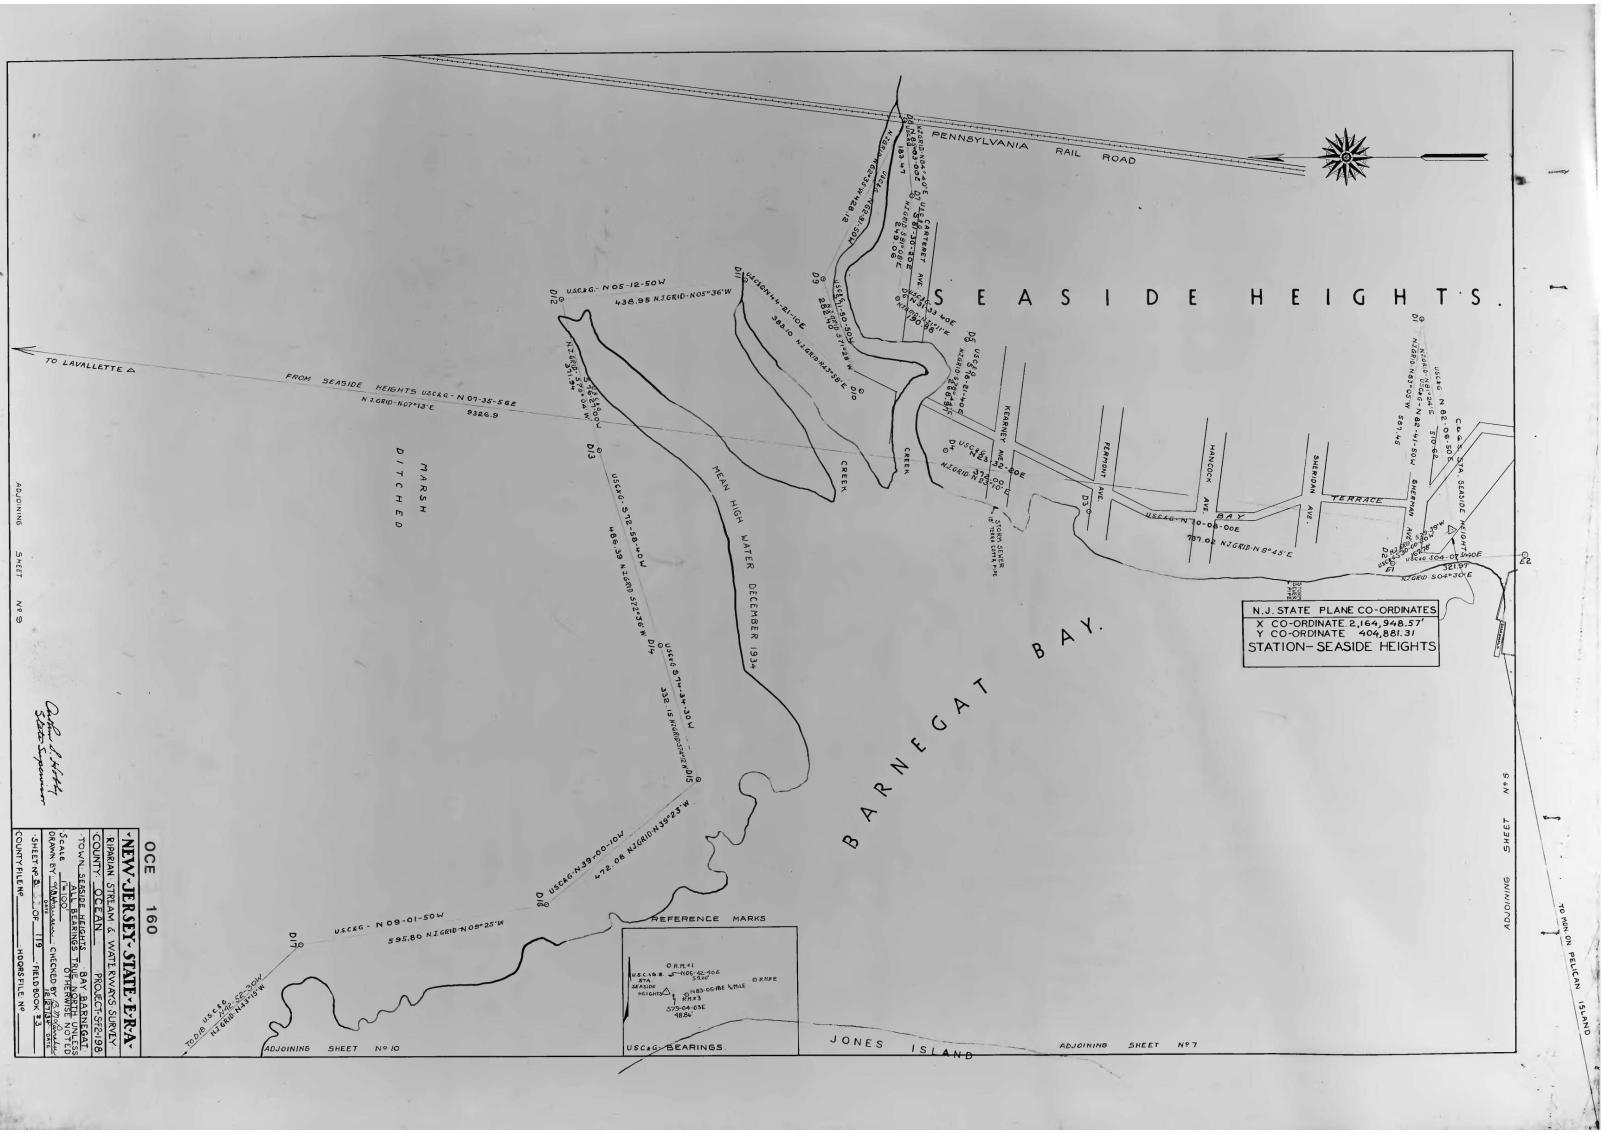
PENNSYLVANIA RAIL ROAD
SEASIDE HEIGHTS.
TO LAVALLETTE
FROM SEASIDE HEIGHTS USC&G - N 07-35-56E
N.J.GRID-N07°13'E
9326.9
MARSH DITCHED
MEAN HIGH WATER DECEMBER 1934
BARNEGAT BAY.
JONES ISLAND
BAY AVE.
TERRACE
HANCOCK AVE.
SHERMAN AVE.
HENRY ST.
FERRIS AVE.
N.J. STATE PLANE CO-ORDINATES
X CO-ORDINATE 2,164,948.57'
Y CO-ORDINATE 404,881.31
STATION-SEASIDE HEIGHTS
REFERENCE MARKS
U.S.C.&G. BEARINGS.
ADJOINING SHEET No 9
ADJOINING SHEET No 10
ADJOINING SHEET No 7
ADJOINING SHEET No 5
TO MAN ON PELICAN ISLAND
NEW JERSEY STATE E.R.A.
RIPARIAN STREAM & WATERWAYS SURVEY
COUNTY OCEAN PROJECT-SP2-198
TOWN SEASIDE HEIGHTS BAY BARNEGAT
ALL BEARINGS TRUE NORTH UNLESS OTHERWISE NOTED
SCALE 1:1000
DRAWN BY CHECKED BY
SHEET No 2 OF 119 FIELD BOOK #3
COUNTY FILE No HDQRS FILE No
OCE 160