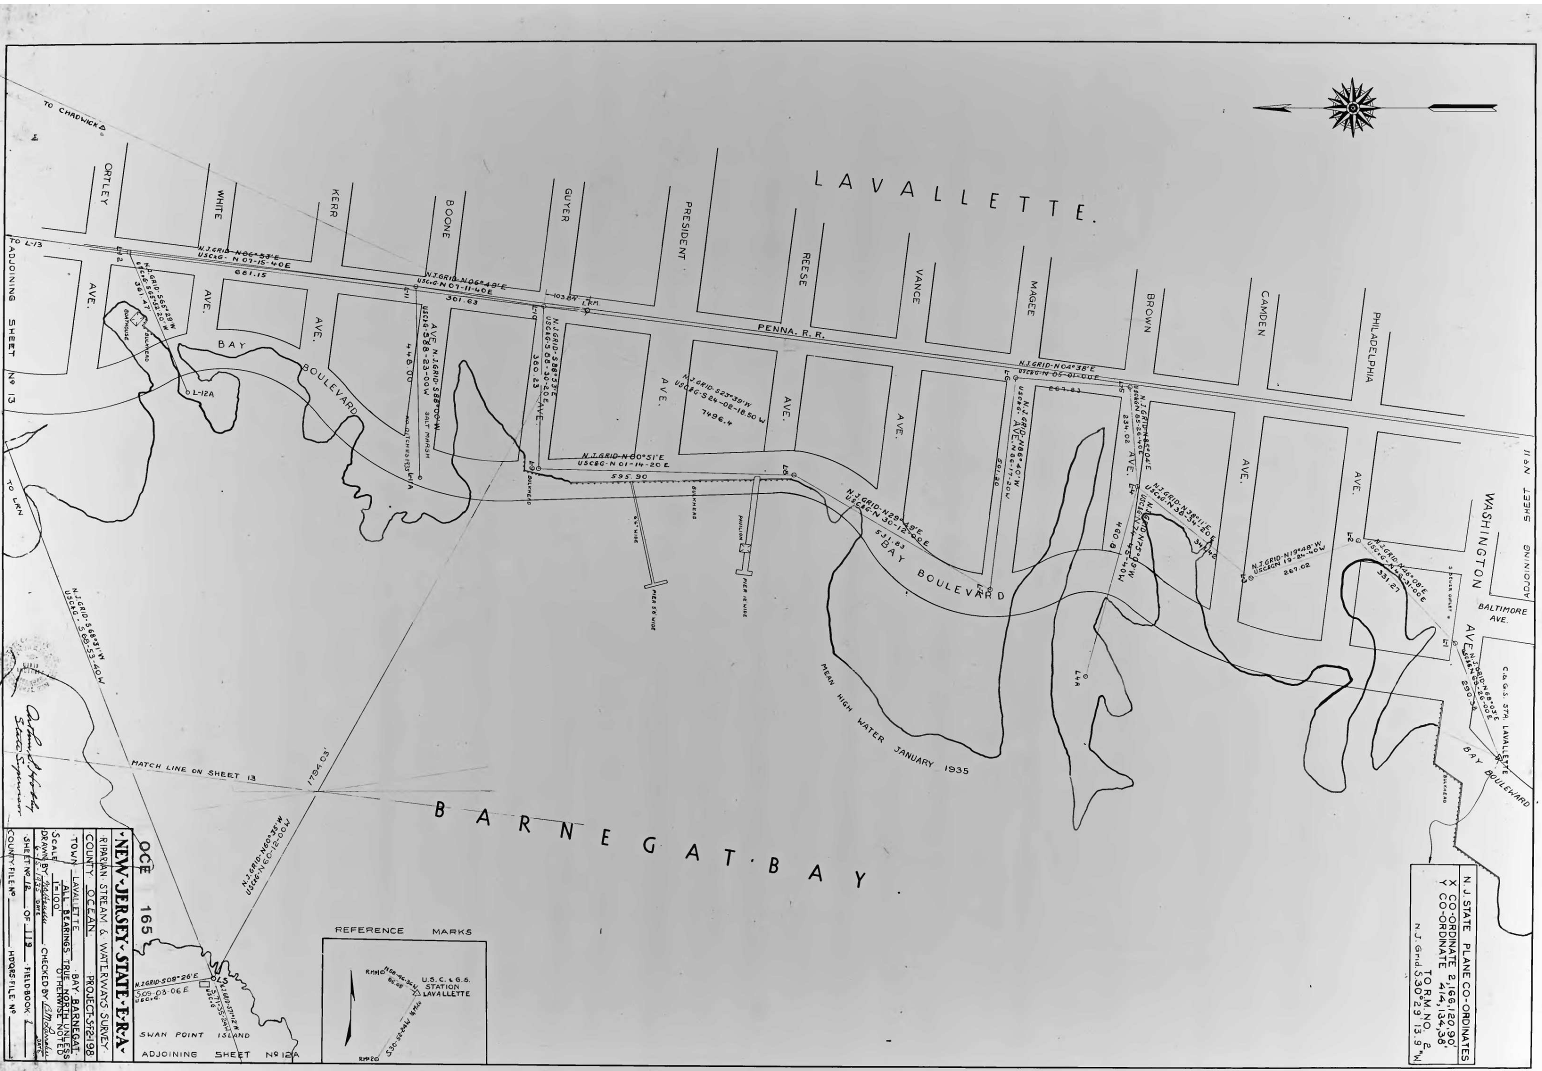

·NEW·JERSEY·STATE·E·R·A·

OCE 165

RIPARIAN STREAM & WATERWAYS SURVEY

COUNTY OCEAN PROJECT-SF2-198

TOWN LAVALLETTE BAY BARNEGAT

SCALE 1"=100' ALL BEARINGS TRUE NORTH UNLESS OTHERWISE NOTED

DRAWN BY [illegible] 6-5-1935 DATE CHECKED BY [illegible] DATE

SHEET Nº 12 OF 119 FIELD BOOK 1

COUNTY FILE Nº ____ HDQRS FILE Nº ____

State Supervisor

N.J. STATE PLANE CO-ORDINATES

X CO-ORDINATE 2,166,120.90'

Y CO-ORDINATE 414,134.38'

TO R.M. NO. 2

N.J. Grid. S.30°29'13.9"W.