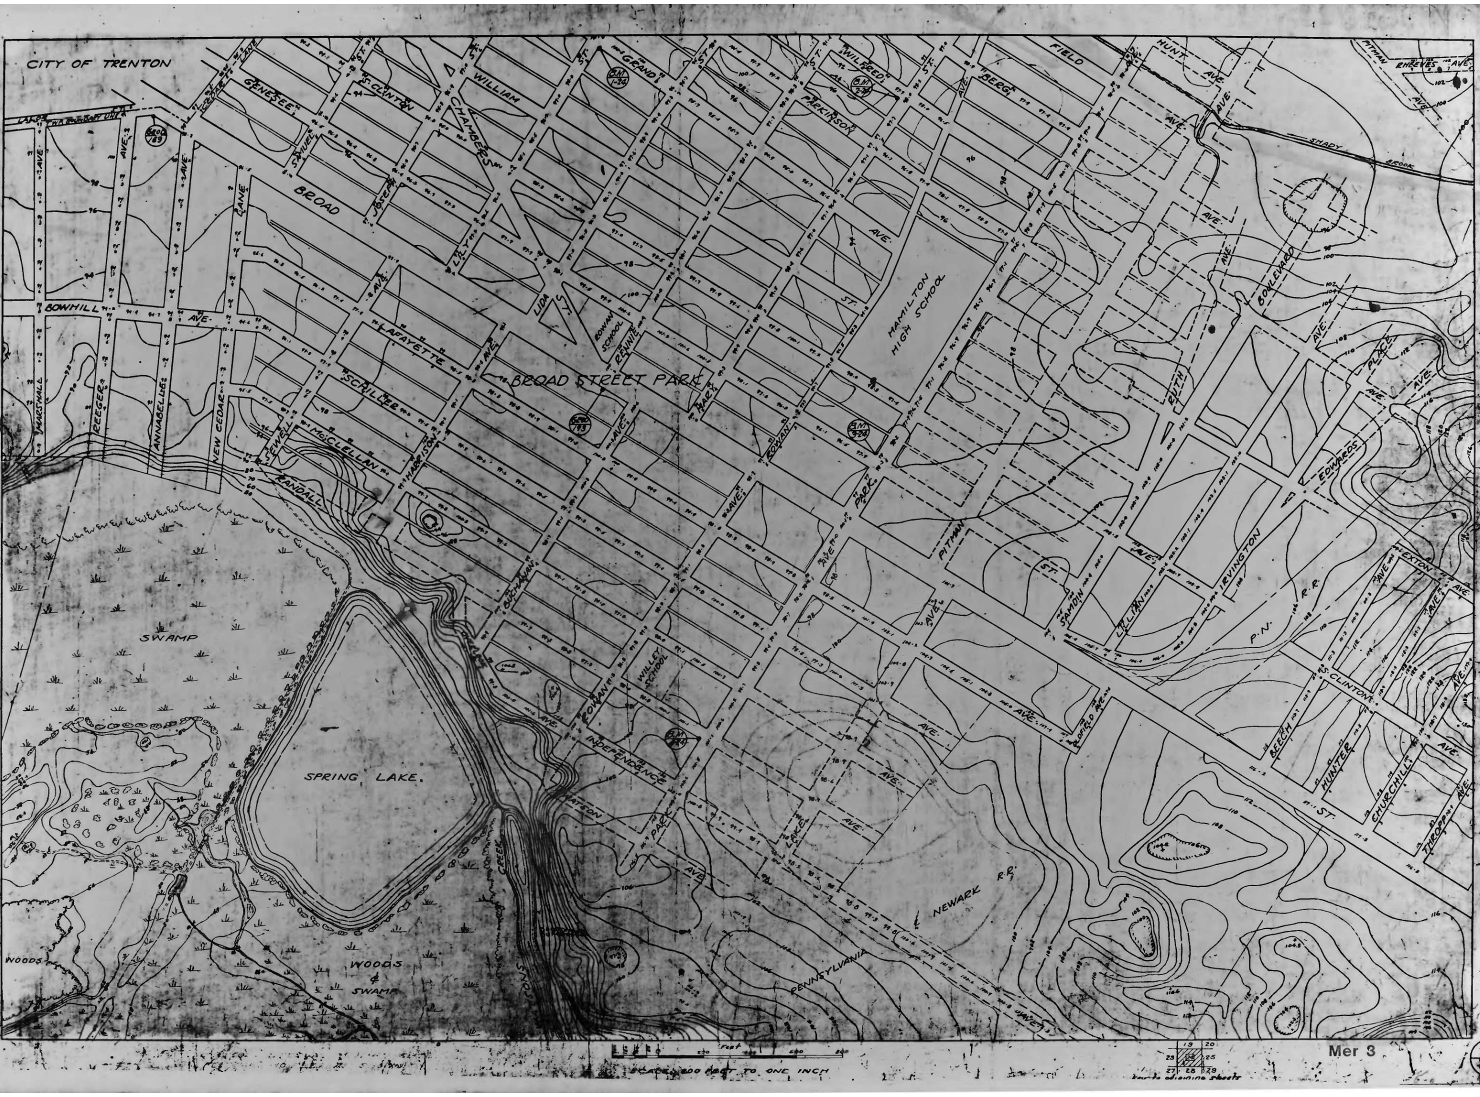

SCALE 200 FEET TO ONE INCH

Mer 3

24
34

TOPOGRAPHICAL SURVEY
WORKS PROGRESS ADMINISTRATION
DISTRICT Nº 7 NEW JERSEY
PROJECT Nº 7-149 7488 1685-11
HAMILTON TOWNSHIP, MERCER COUNTY
1936 1937-1938
FIELD BOOKS Nº 4-5-8-13-26-29-31-33-28-3-A

NOTES:
For general notes covering Topographical Survey See Key Sheet Nº 1 of 34
Contour interval 2 feet and 10 feet as indicated.

BENCH MARK DESCRIPTION

B.M. Nº	LOCATION	CITY DATUM ELEVATION	U.S.G.S. DATUM ELEVATION
1 of 24	TOP OF R IN CORY FIRE PLUG S.E. COR. GRAND & LILY ST.	102.242	
2 of 24	TOP OF R IN CORY FIRE PLUG S.W. COR. AMY & WILFRED AVE	100.745	
3 of 24	TOP MARBLE MONUMENT N.W. COR. GENESEE & CLARK AVE	98.880	
4 of 24	TOP OF R IN CORY FIRE PLUG S.W. COR. PARK & RANDALL AVE	103.378	
GEODETIC 193	U.S.C.&G.S. SUMMIT OF BOLT IN CURB S.W. SIDE BROAD ST. HOUSE 1757	[illegible]	50.094
GEODETIC 159	MONEL METAL RIVET S. COR. BROAD & ALAMO ST. TOP STEP M'GRAW CHURCH	[illegible]	57.494