TOPOGRAPHICAL SURVEY
WORKS PROGRESS ADMINISTRATION
DISTRICT No 7 — NEW JERSEY
PROJECT No 7-149 1685-11
HAMILTON TOWNSHIP MERCER COUNTY
1936-1938
FIELD BOOKS No 4-5-26-29

NOTES:
For general notes covering topographical Survey See Key Sheet No 1 of 34
Contour interval 2 feet and 10 feet as indicated

BENCH MARK DESCRIPTION

B.M. No	Location	CITY DATUM ELEVATION	GEOD. DATUM ELEVATION
1 OF 29	TOP OF CURB CENTER INLET S.W. COR. HOBSON & OLYMPIA AVE	116.46	71.46
2 OF 29	FIRST CONC. STEP MARKED WITH CROSS IN FRONT HOUSE #19 [illegible]	137.213	
3 OF 29	S.M. ARROW. S.E. COR. BROAD ST. ALONG E. CURB LINE BORDENTOWN ROAD	135.160	
GEODETIC 178	U.S.C.&G.S. DISK #178 CONC. SIDEWALK COR. BROAD & BORDENTOWN RD	142.318	97.291

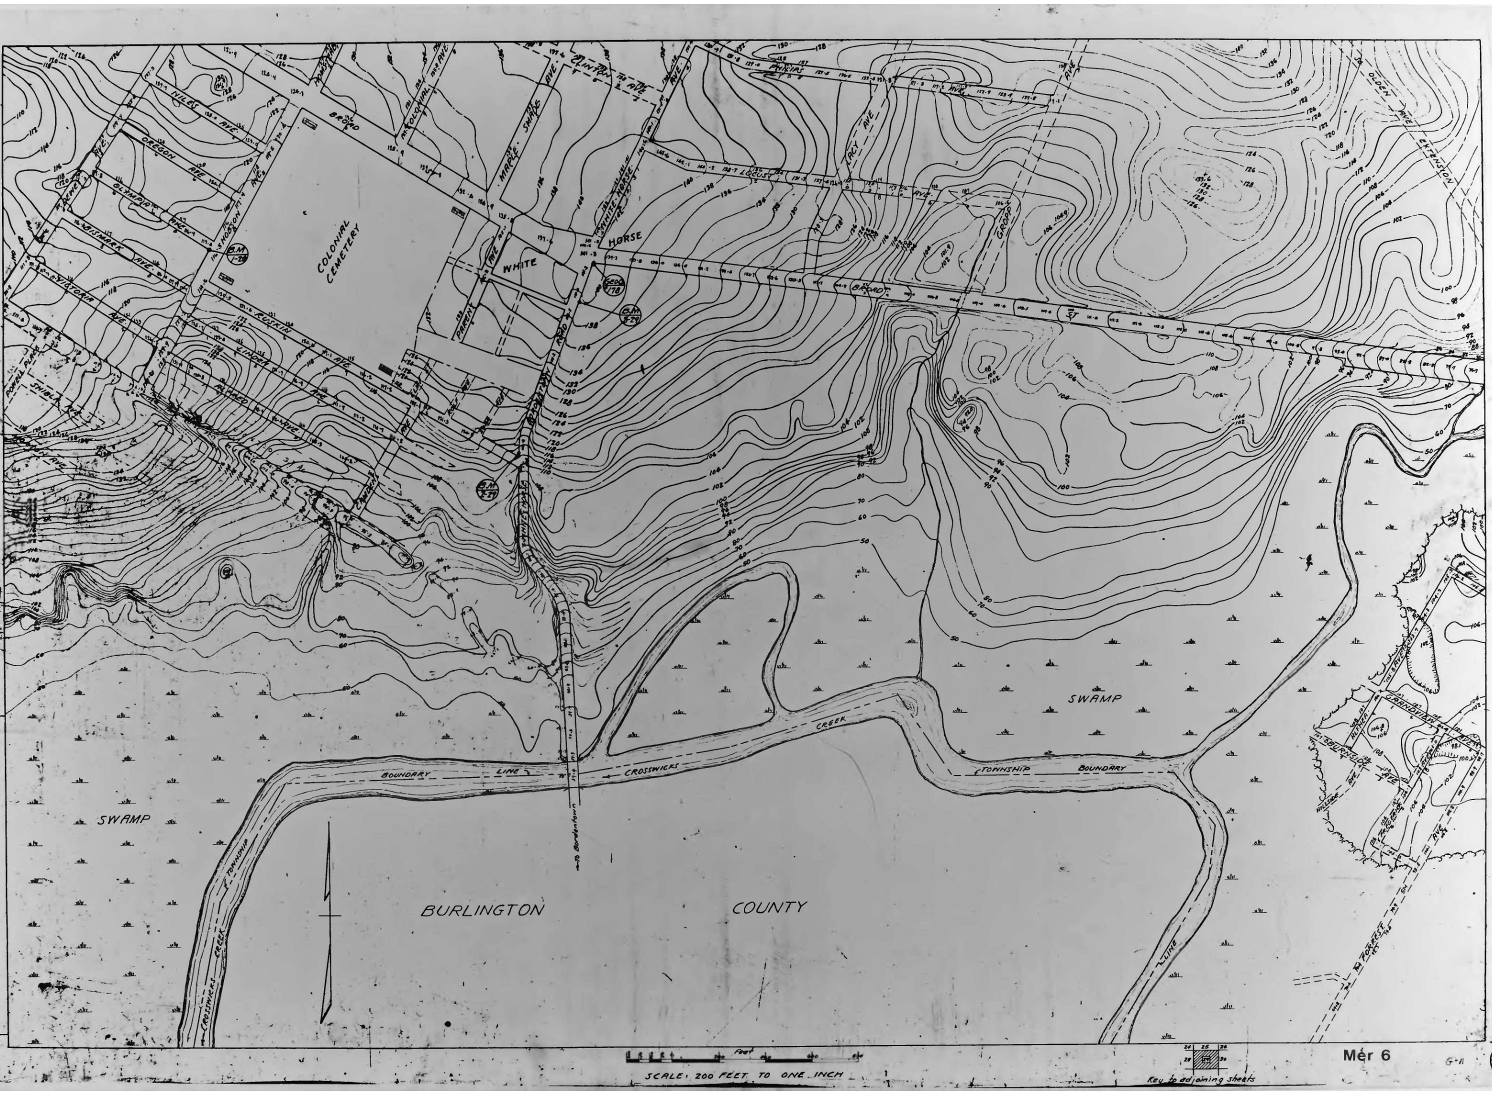

SCALE: 200 FEET TO ONE INCH

Key to adjoining sheets

Mer 6

G-11

29/34