
TEST PIT SURVEY LOCATIONS
RINGWOOD MINES LANDFILL SITE
RINGWOOD, NEW JERSEY
SEPTEMBER 6, 2006

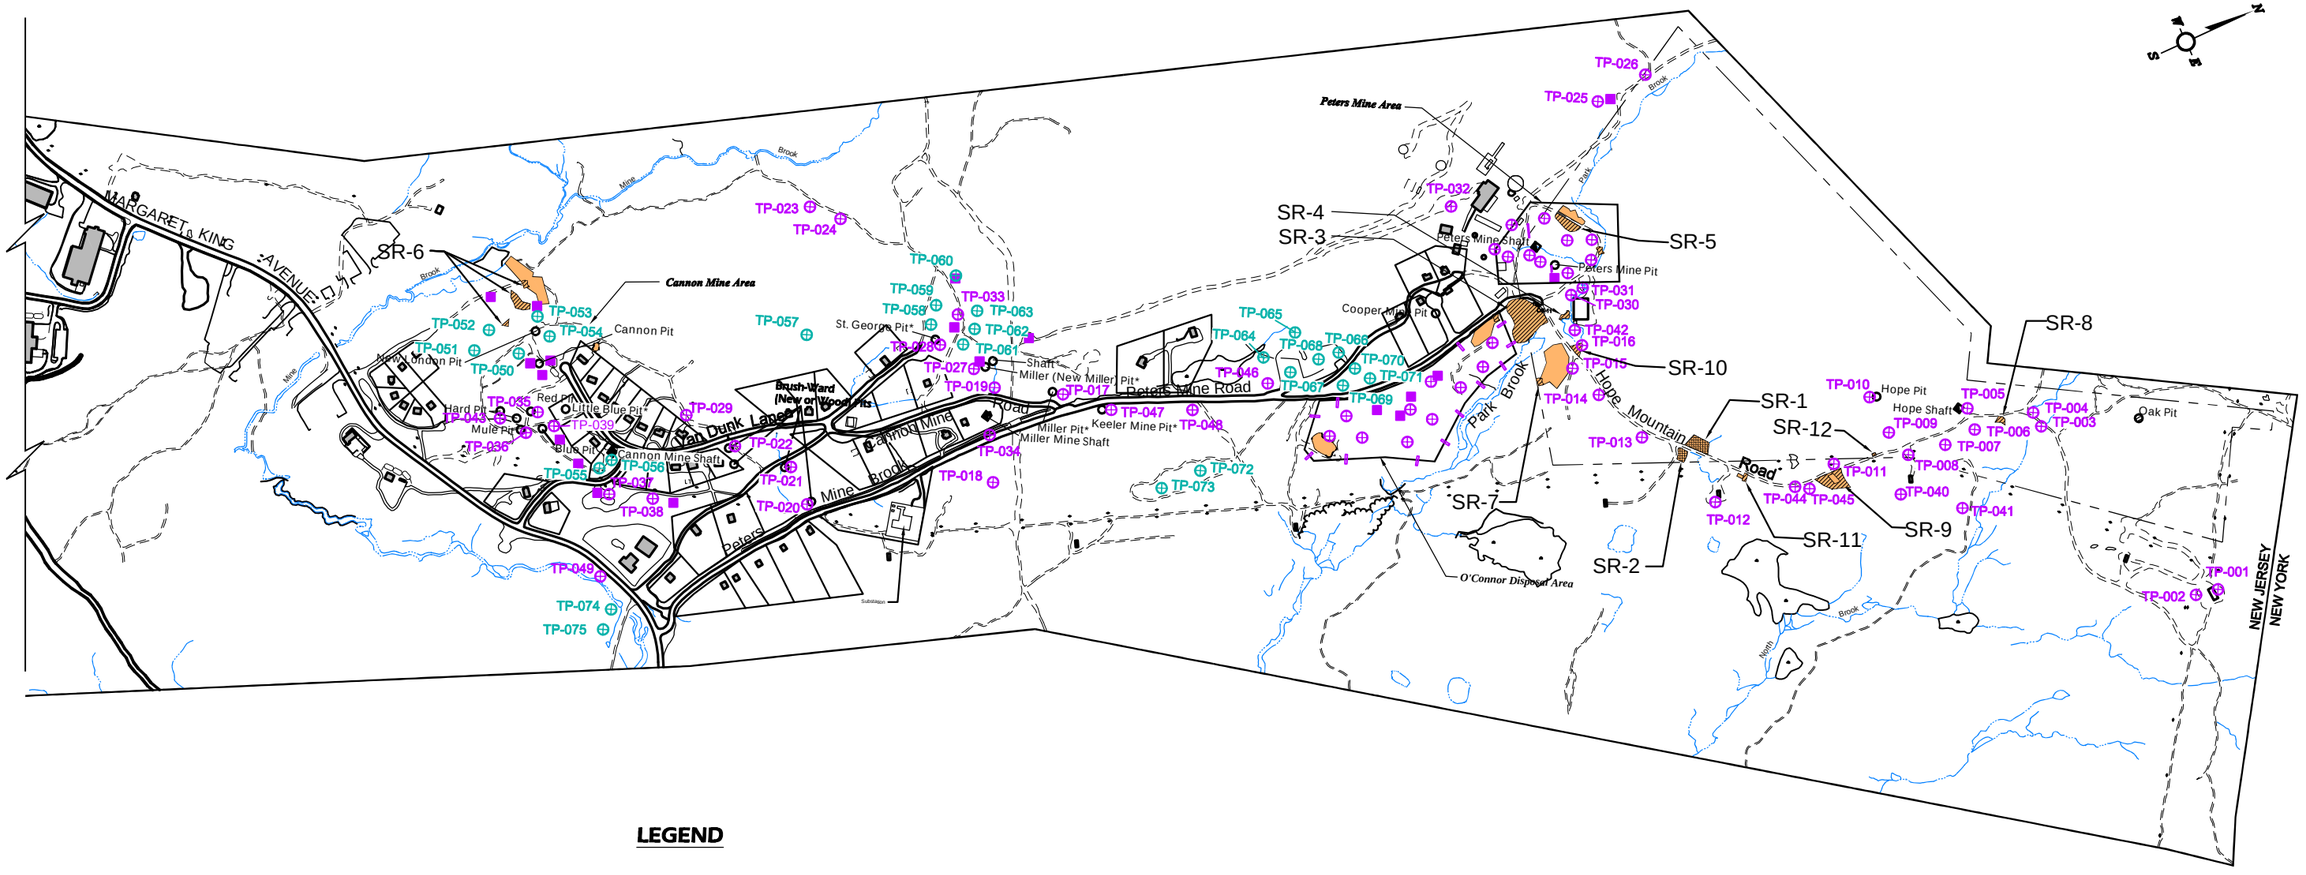

LEGEND

- TEST PITS AGREED–TO OR COMPLETED TO DATE
- TESTPIT LOCATION REQUESTED RECENTLY BY THE NJDEP
- TEST PITS COMPLETED DURING THE 1984–1988 REMEDIAL INVESTIGATION
- CURRENT PAINT SLUDGE REMOVAL AREA (SR–3 THRU SR–12)
- 2004–2005 PAINT SLUDGE REMOVAL AREA COMPLETED TO DATE (SR–1 & SR–2)
- PRE–2004 PAINT SLUDGE REMOVAL AREA
- TRAILS
- ROADWAYS
- WATERWAYS, BROOKS
- RINGWOOD STATE PARK BOUNDARY
- BUILDINGS
- TRANSMISSION LINE TOWER
- UTILITY POLE
- FORMER MINE PIT
- FORMER MINE SHAFT ENTRANCE

0 800
SCALE IN FEET

ARCADIS