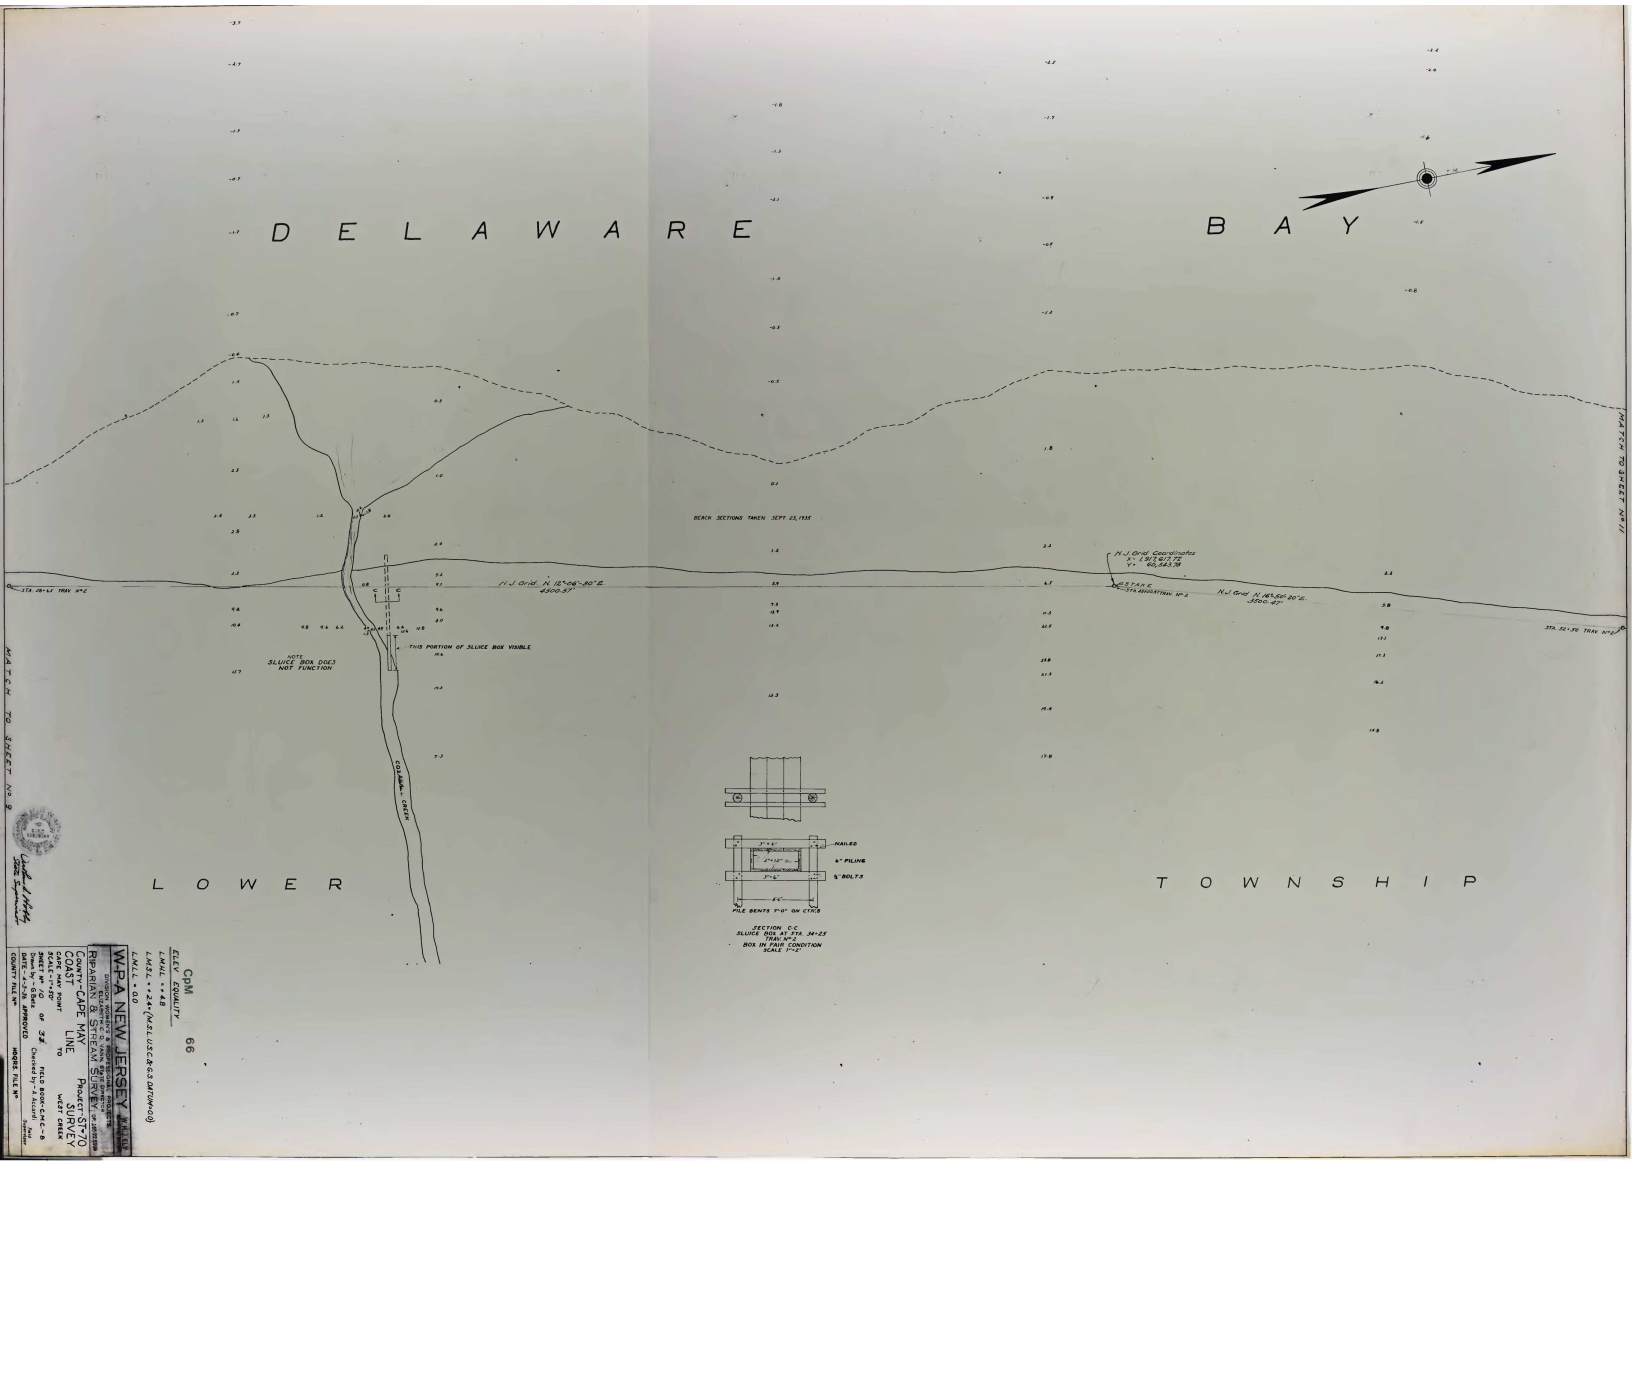
DELAWARE BAY
LOWER TOWNSHIP
MATCH TO SHEET No 11
MATCH TO SHEET No 9
BEACH SECTIONS TAKEN SEPT 25, 1935
N.J. Grid N. 12°-06'-30" E. 4500.57'
N.J. Grid N. 16°-50'-30" E. 3500.47'
N.J. Grid Coordinates X = 1,917,617.72 Y = 60,523.78
STAKE
STA 28+65 TRAV No 2
STA 52+50 TRAV No 2
THIS PORTION OF SLUICE BOX VISIBLE
NOTE SLUICE BOX DOES NOT FUNCTION
COXABALL CREEK
NAILED
6" PILING
¾" BOLTS
PILE BENTS 7'-0" ON CTRS
SECTION C-C
SLUICE BOX AT STA 34+25
TRAV No 2
BOX IN FAIR CONDITION
SCALE 1"=2'
CpM 66
ELEV EQUALITY
L.M.H.L. = +4.8
L.M.S.L. = +2.4+ (M.S.L. U.S.C.&G.S. DATUM=0.0)
L.M.L.L. = 0.0
W-P-A NEW JERSEY
DIVISION WORKING & PROFESSIONAL ENGINEERS
ELEMENT No C 0 MAIN & BRANCH
RIPARIAN & STREAM SURVEY
COUNTY-CAPE MAY
PROJECT-ST-70
COAST LINE
TO
WEST CREEK
CAPE MAY POINT
SCALE-1"=50'
SHEET No 10 OF 38
FIELD BOOK-CMC-8
Checked by-A. Accardi
Drawn by-G. Bates
DATE-4-3-36 APPROVED
Asst. Supervisor
COUNTY FILE No
HQQS. FILE No