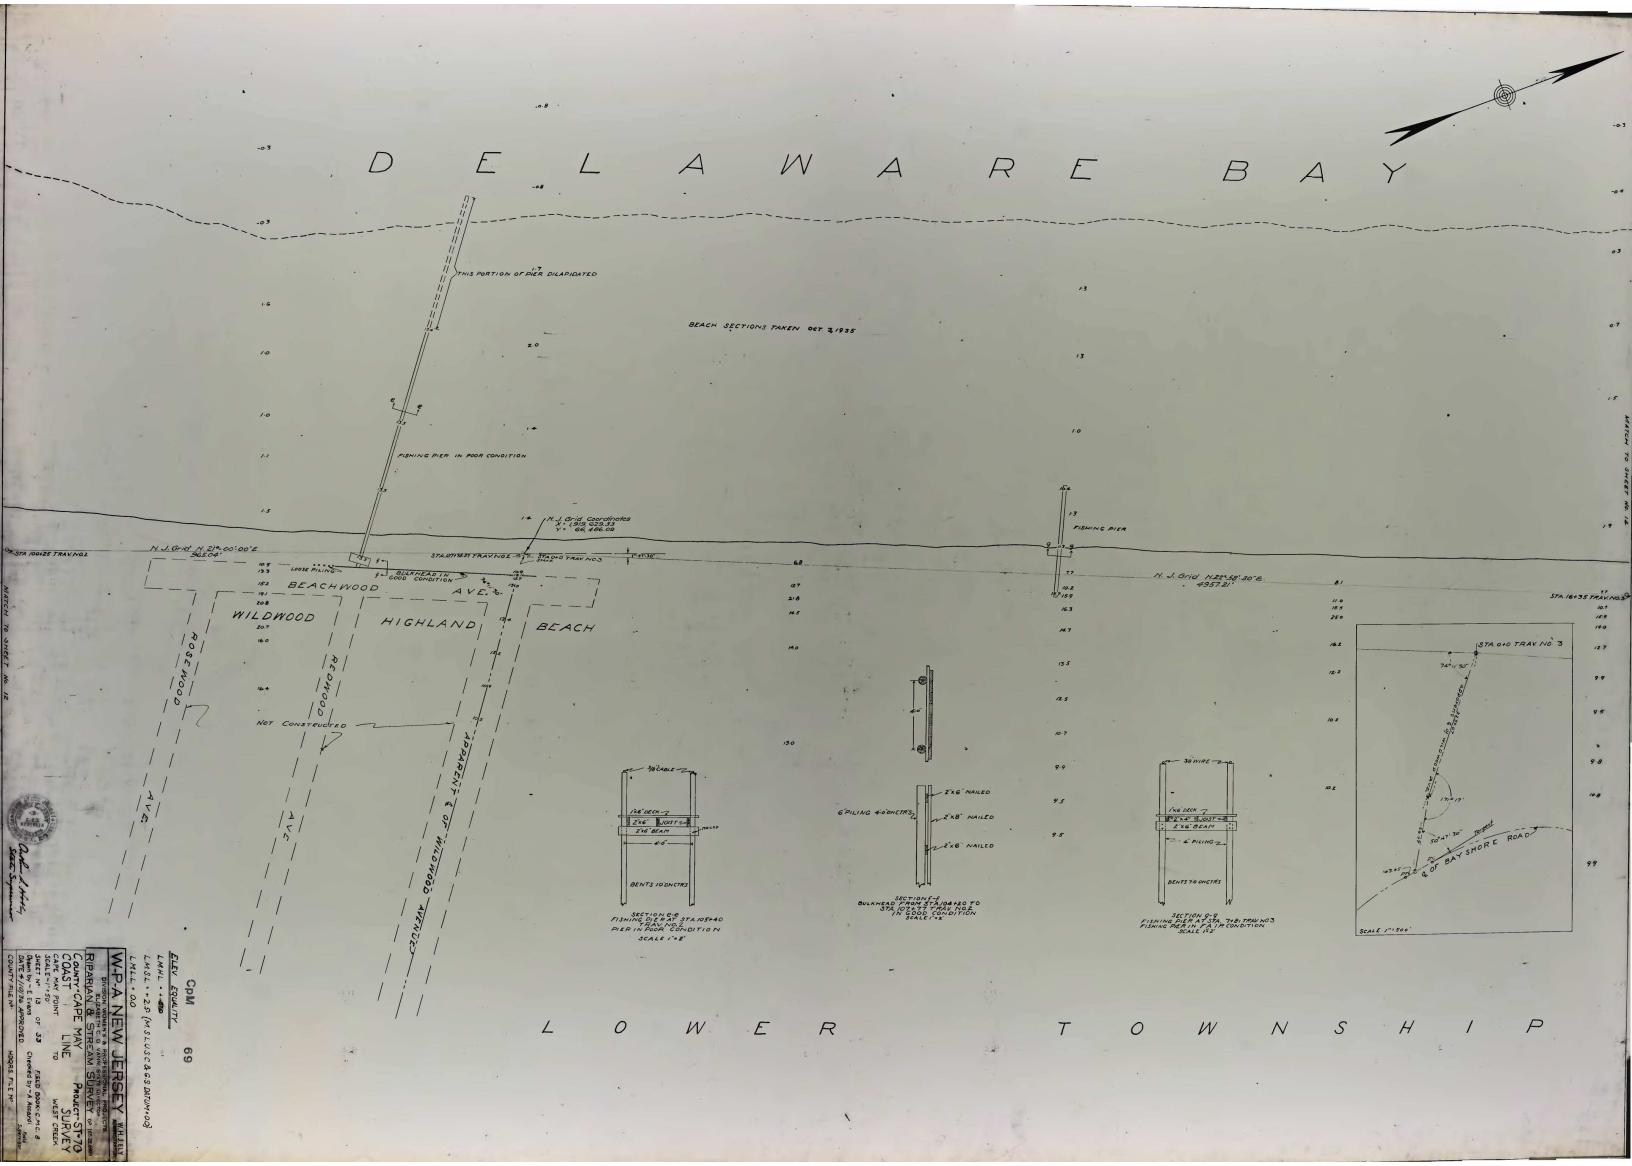
D E L A W A R E B A Y
THIS PORTION OF PIER DILAPIDATED
BEACH SECTIONS TAKEN OCT 3, 1935
FISHING PIER IN POOR CONDITION
N.J. Grid Coordinates
X = 1,913,622.33
Y = 64,496.08
N.J. Grid N 21°-00'-00" E
3166.0'
STA. 10+32.5 TRAV. NO. 2
STA. 11+98.7 TRAV. NO. 2
STA. 12+13.6 TRAV. NO. 2
STA. 16+35 TRAV. NO. 2
BULKHEAD IN GOOD CONDITION
STA. 11+98.7 TRAV. NO. 3
BEACHWOOD AVE.
WILDWOOD
HIGHLAND BEACH
NOT CONSTRUCTED
FISHING PIER
N.J. Grid N 22°-58'-30" E
4955.21'
STA. 16+35 TRAV. NO. 3
STA. 0+0 TRAV. NO. 3
74°-11'-52"
74°-13'
74°-43'-30"
TO BAY SHORE ROAD
SCALE 1" = 100'
SECTION C-D
FISHING PIER STA. 10+32.5 TO STA. 11+98.7 TRAV. NO. 2
PIER IN POOR CONDITION
SCALE 1" = 8'
SECTION E-F
BULKHEAD FROM STA. 11+98.7 TO STA. 12+13.6 TRAV. NO. 2
IN GOOD CONDITION
SCALE 1" = 8'
SECTION G-H
FISHING PIER STA. 16+35 TRAV. NO. 3
PIER IN POOR CONDITION
SCALE 1" = 8'
6 PILING 4'-0" CENTERS
2"x6" NAILED
2"x8" NAILED
2"x6" NAILED
BENTS 10'-0" CENTERS
BENTS 7'-0" CENTERS
4 PILINGS
3/8" CABLE
3/8" WIRE
1 1/4" DECK
2"x6" & 2"x8" FLOOR
2"x8" BEAM
MATCH TO SHEET NO. 12
MATCH TO SHEET NO. 14
ELEV. EQUALITY
CpM 69
W.P.A. NEW JERSEY
WORKS PROGRESS ADMINISTRATION
RIPARIAN & STREAM SURVEY
COUNTY: CAPE MAY
PROJECT: ST-70
COAST LINE TO SURVEY
POINT WEST CREEK
SCALE: 1" = 100'
SHEET NO. 13 OF 33
DATE: 6/1936 APPROVED
COUNTY FILE NO.
FIELD BOOK NO.
DRAWN BY: A. HAMM
CHECKED BY:
INDEX FILE NO.