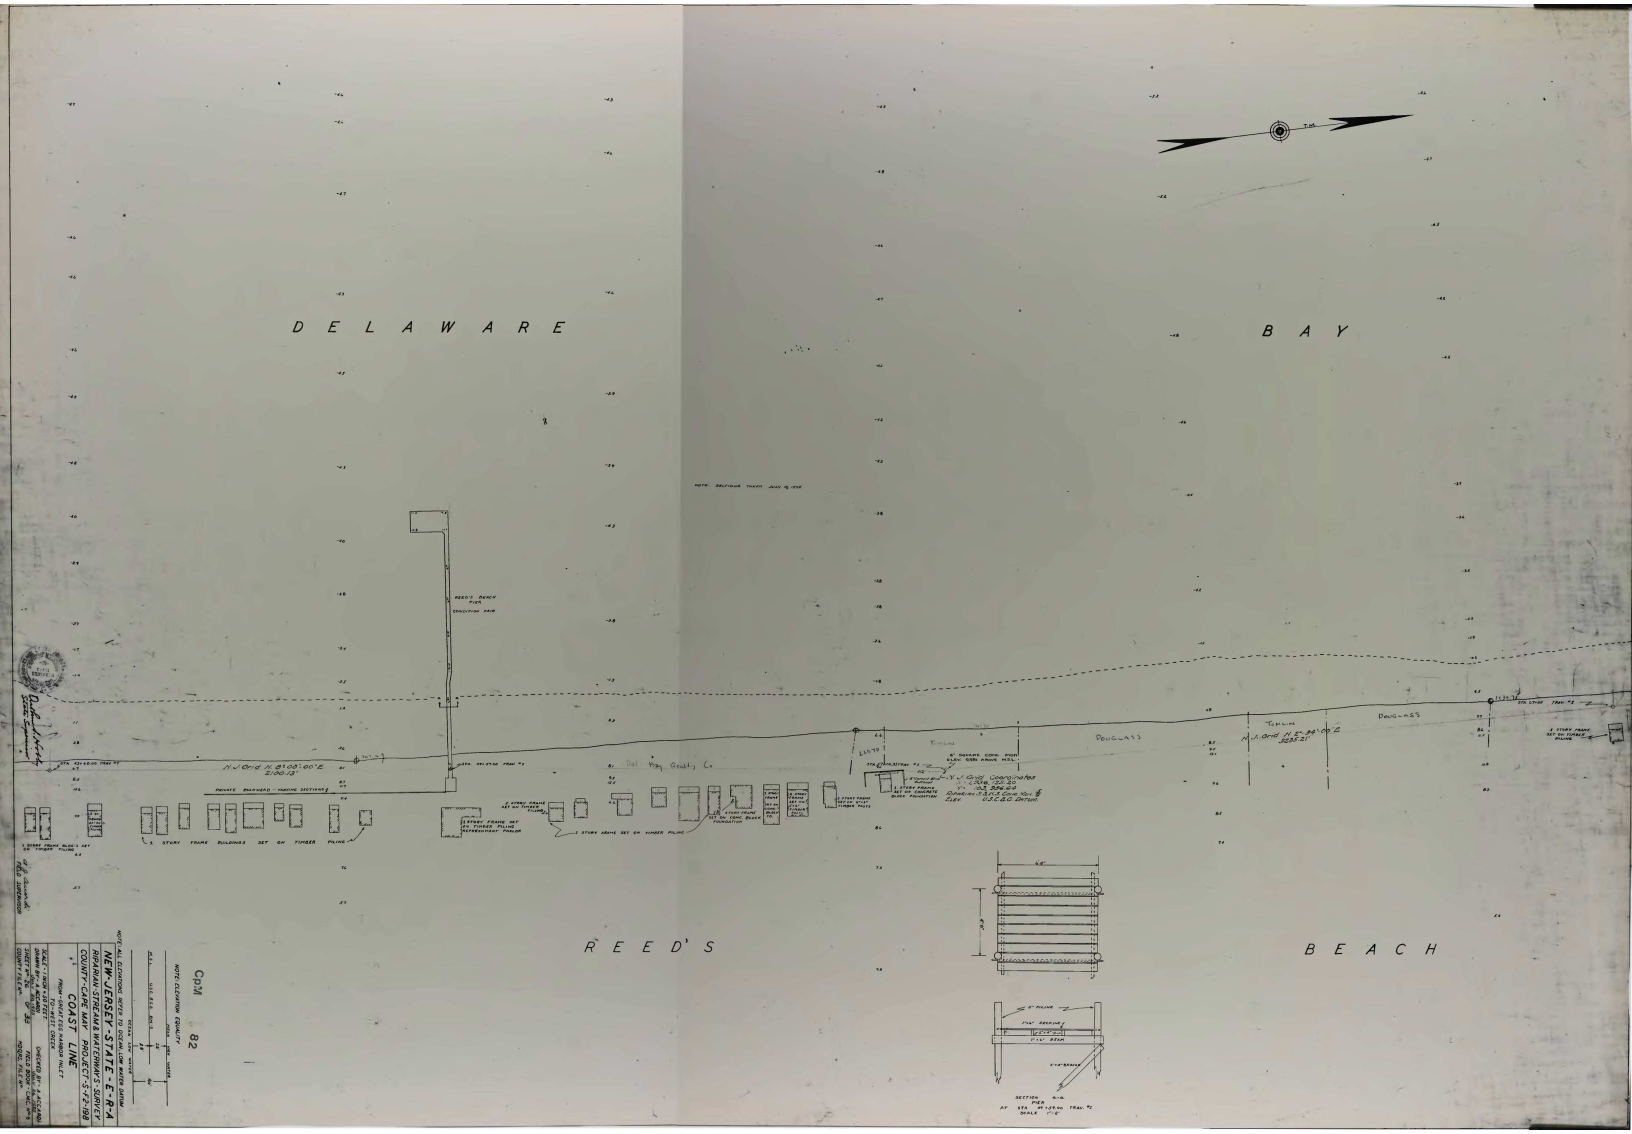
DELAWARE
BAY
REED'S
BEACH
N.Y. and N.J. 81°03'00"E 2100.13'
STORY FRAME BUILDINGS SET ON TIMBER PILING
PRIVATE BOARDWALK - VARYING SECTIONS
REED'S BEACH PIER
DOUGLASS
Terrain
N.Y. and N.J. 81°34'00"E 1332.21'
Pat Reed's Co.
NOTE: SELVAGE TAKEN JULY 15, 1936
4' SQUARE CONC. STUB ELEV. 0.55 ABOVE M.S.L.
N.Y. GRID COORDINATES
X 2,478,132.50
Y 183,356.60
BOREING-1.8 FT. S OF Ω
ELEV 0.2 C.D. DATUM
1 STORY FRAME SET ON CONC. BLOCK
1 STORY FRAME SET ON TIMBER PILES
1 STORY FRAME SET ON TIMBER PILING
1 STORY FRAME SET ON CONC. BLOCK TRANSITION
1 STORY FRAME SET ON TIMBER PILING
1 STORY FRAME SET ON TIMBER PILING
1 STORY FRAME SET ON TIMBER PILING