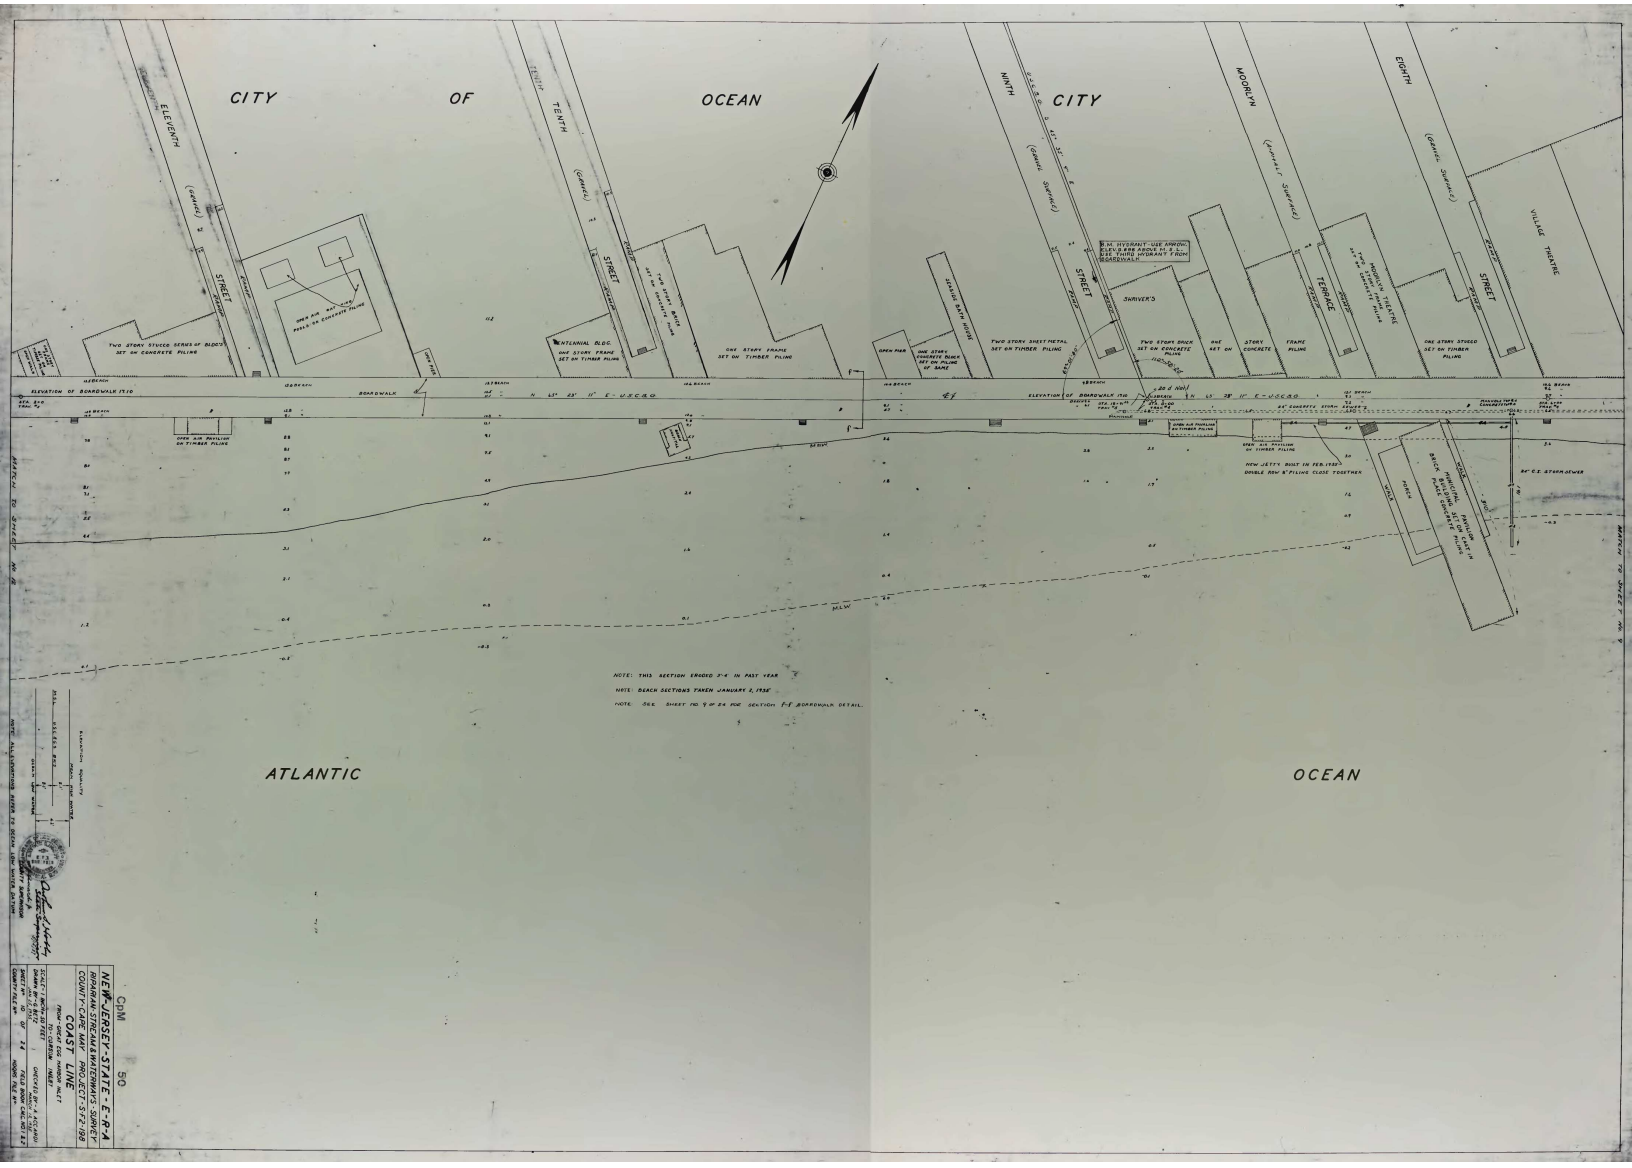
CITY OF OCEAN
CITY
ELEVENTH STREET
TENTH STREET
NINTH STREET
MOORLYN TERRACE
EIGHTH STREET
VILLAGE THEATRE
ATLANTIC
OCEAN
NOTE: THIS SECTION ERODED 2-4 IN PAST YEAR
NOTE: BEACH SECTIONS TAKEN JANUARY 2, 1938
NOTE: SEE SHEET NO 9 OF 24 FOR SECTION F-F BOARDWALK DETAIL.
CpM 50
NEW JERSEY-STATE-E-R-A
RIPARIAN-STREAM & WATERWAYS-SURVEY
COUNTY-CAPE MAY PROJECT-S-F2-198
COAST LINE
FROM CAPE MAY HARBOR INLET
TO CURRION INLET
SCALE: 1 INCH = 50 FEET
DRAWN BY: G. BETZ
CHECKED BY: J. ASCLARDI
SHEET NO 10 OF 24
FIELD BOOK CAC NO 1 & 2
COUNTY FILE NO
MOORLYN THEATRE
TWO STORY BRICK SET ON CONCRETE PILING
ONE STORY STUCCO SET ON TIMBER PILING
TWO STORY SHEET METAL SET ON TIMBER PILING
ONE STORY FRAME SET ON TIMBER PILING
ELEVATION OF BOARDWALK 17.10
BOARDWALK
MATCH TO SHEET NO 8
MATCH TO SHEET NO 9
NEW JETTY BUILT IN FEB. 1938
DOUBLE ROW 8" PILING CLOSE TOGETHER
MUNICIPAL PAVILION BRICK BUILDING SET ON CAST IN PLACE CONCRETE PILING
PORCH
WALK
MLW