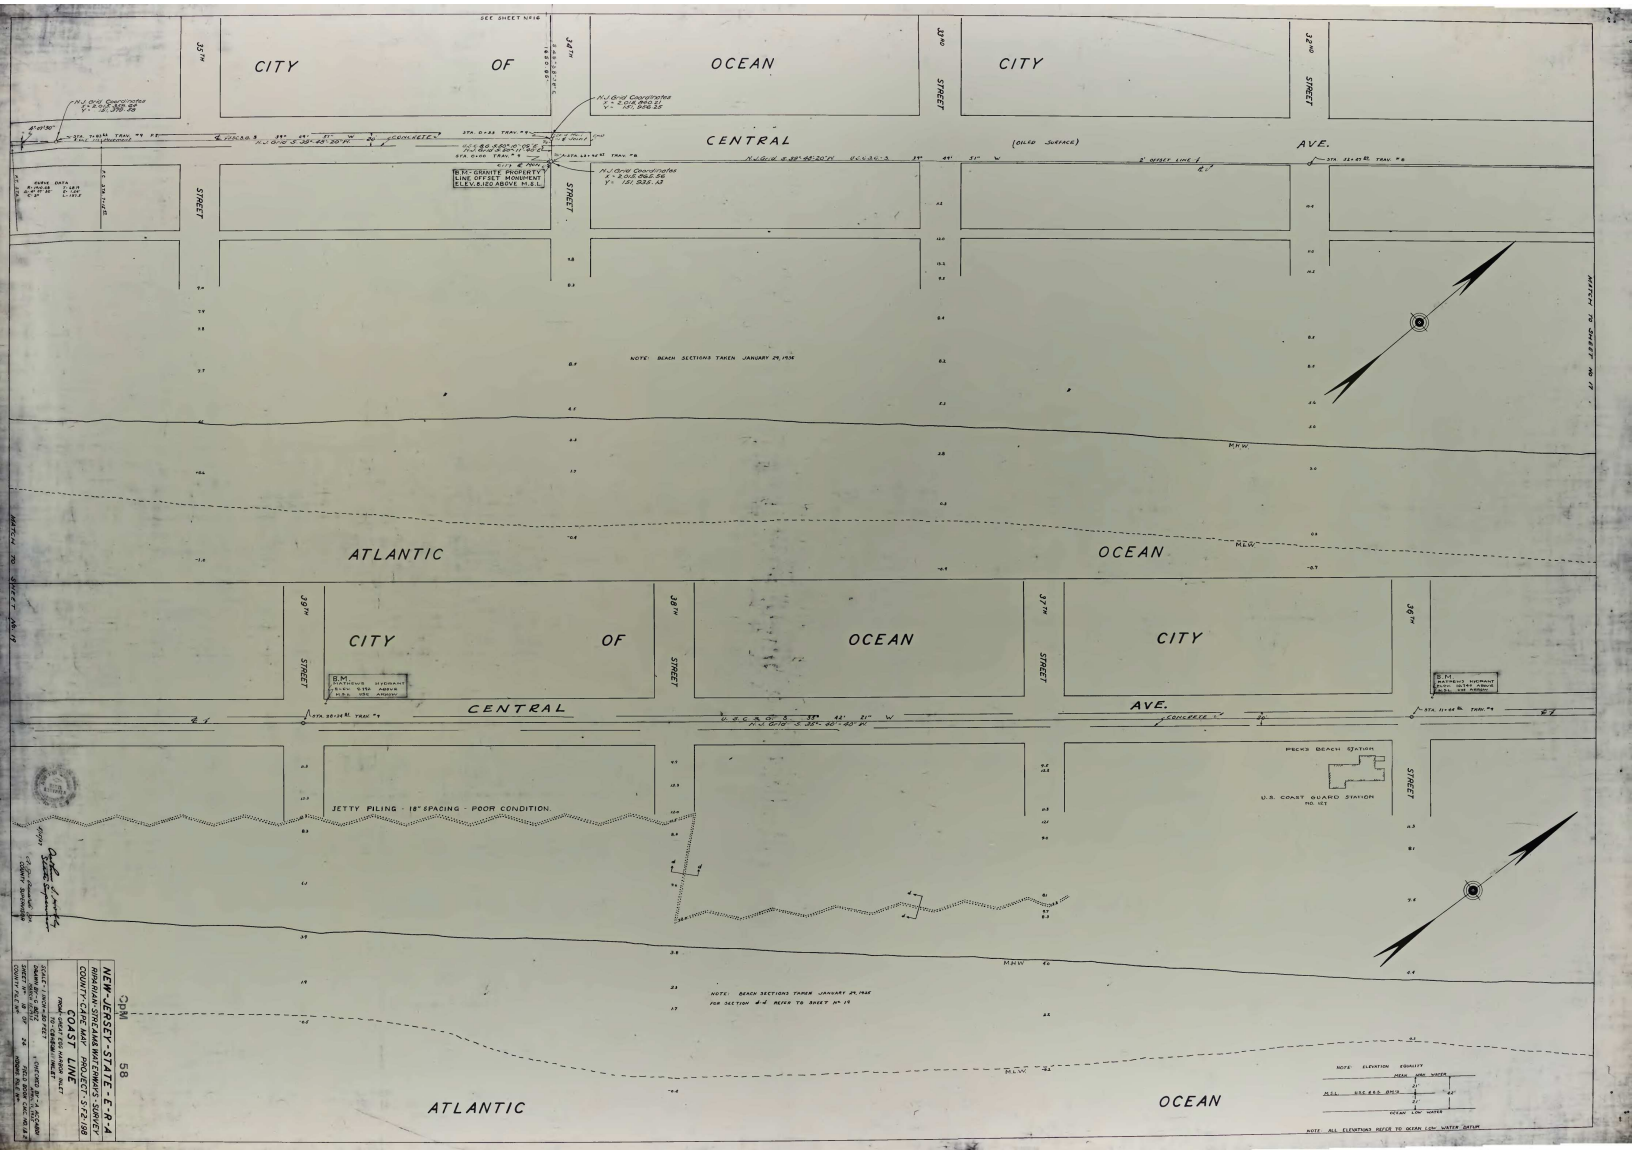
CITY OF OCEAN CITY
CENTRAL AVE.
ATLANTIC OCEAN
35TH STREET
34TH STREET
33RD STREET
32ND STREET
39TH STREET
38TH STREET
37TH STREET
36TH STREET
B.M. GRANITE PROPERTY LINE OFFSET MONUMENT ELEV. 8.120 ABOVE M.S.L.
NOTE: BEACH SECTIONS TAKEN JANUARY 29, 1936
MATCH TO SHEET NO. 17
MATCH TO SHEET NO. 19
JETTY PILING - 18" SPACING - POOR CONDITION.
PECKS BEACH STATION
U.S. COAST GUARD STATION NO. 121
NOTE: BEACH SECTIONS TAKEN JANUARY 29, 1936 FOR SECTION 4-4 REFER TO SHEET NO. 19
NOTE: ELEVATION EQUALITY
NOTE: ALL ELEVATIONS REFER TO OCEAN LOW WATER DATUM
NEW-JERSEY-STATE-E-R-A
RIPARIAN-STREAMS WATERWAYS-SURVEY
COUNTY-CAPE MAY PROJECT-S-F2-198
COAST LINE
CDM 58